Use figured dimensions only.

Contractors must confirm site dimensions before starting work on shop drawings.

Revisions	Date	Authorised
REV 1 DRIVEWAY AND ACCESS REVISED TO ACCORD WITH SITE RESTRICTIONS PREVENTING THE DRIVEWAY FROM SLOPING DOWN TO THE FRONT DOOR. NEW STEPS ADDED AND LOCATION FOR POSSIBLE FUTURE PLATFORM LIFT INDICATED.	11/12/2017.	GSK
REV 2 NORTH BOUNDARY FENCE HEIGHT CLARIFIED. PLANTER BUILT INTO THE FENCE HAS BEEN OMITTED. TO ACCORD WITH THE PLANNERS COMMENTS. FENCE HEIGHT LOWERED ALONG THE NORTH BOUNDARY, STEPPING DOWN TO MEET THE EXISTING FENCE HEIGHT BY THE EXISTING PIER.	13/02/2018	GSK

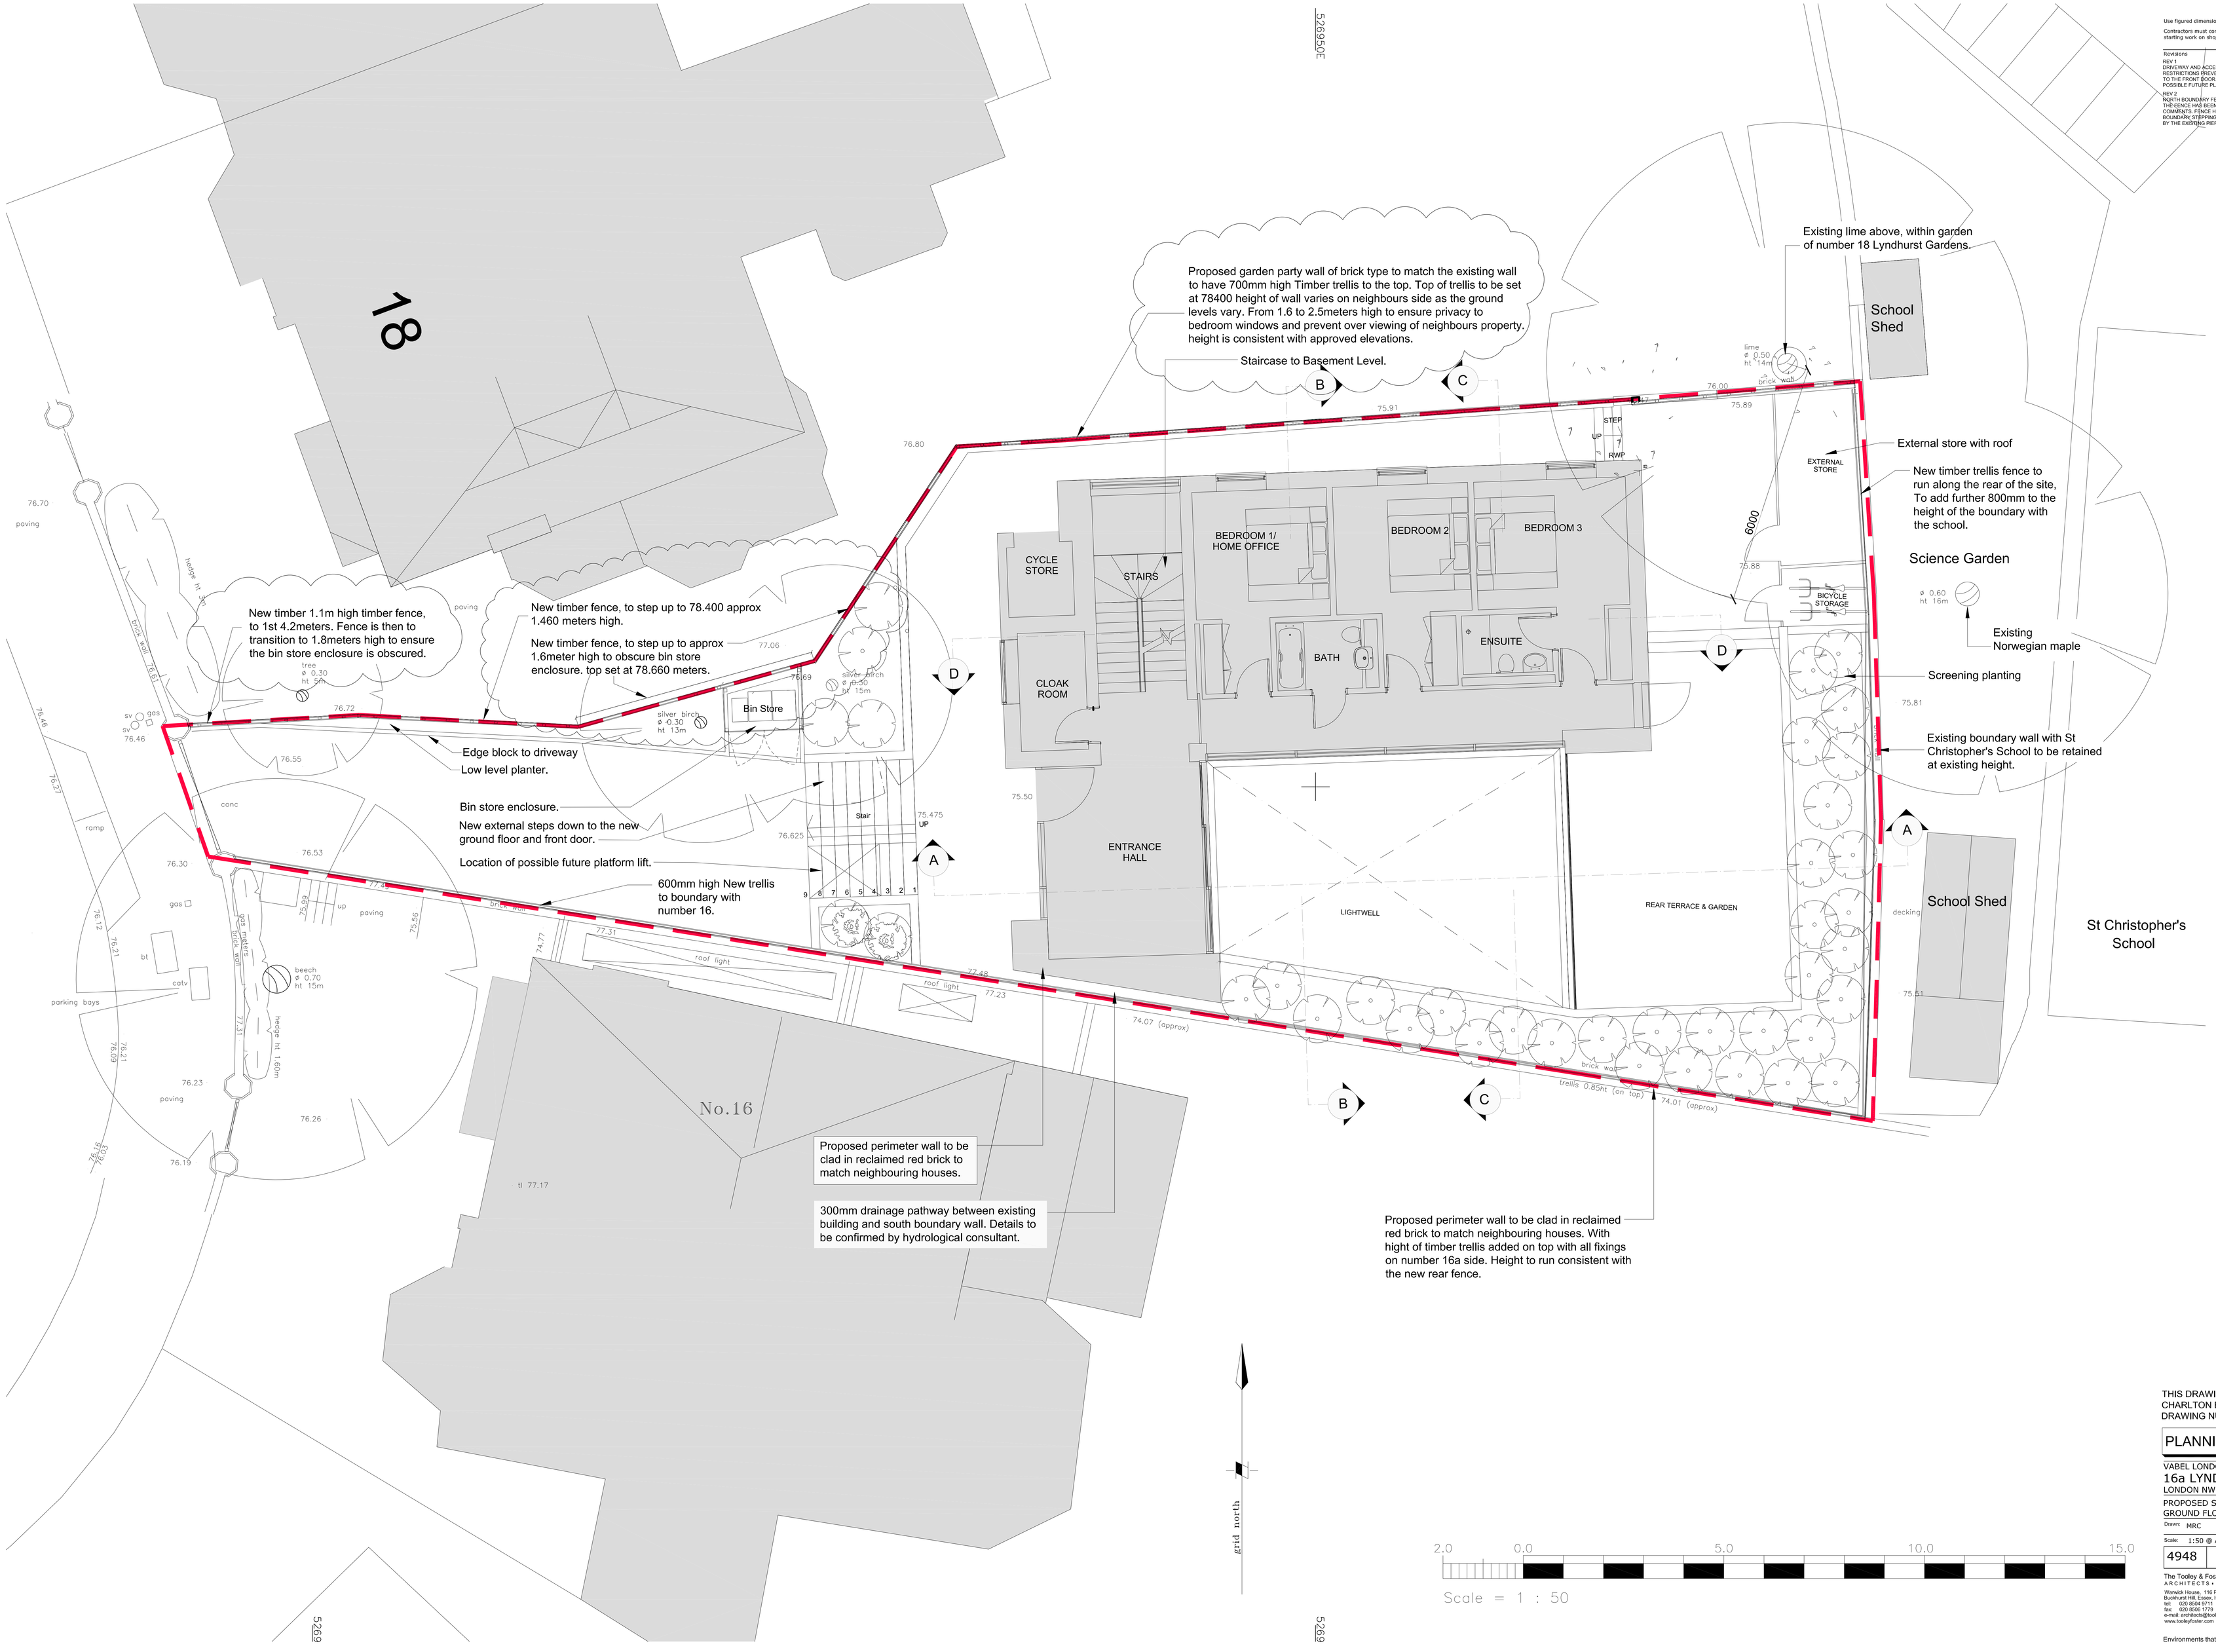

THIS DRAWING IS A SUBSTITUTE FOR CHARLTON BROWN ARCHITECTS DRAWING NUMBER 1228 / 2 / AP17

PLANNING SUBMISSION

VABEL LONDON

16a LYNDHURST GARDENS

LONDON NW3

PROPOSED SITE AND GROUND FLOOR PLAN

Drawn: MRC Authorised: GSK

Scale: 1:50 @ A0 Date: 24/08/2016

4948	DE	01	Rev: C2

The Tooley & Foster Partnership
ARCHITECTS + DESIGNERS
Warwick House, 116 Palmerston Road, Buckhurst Hill, Essex, IG9 5LQ
tel: 020 8504 9711
fax: 020 8505 1779
e-mail: architects@tooleyfoster.com
www.tooleyfoster.com

Environments that work

tooleyfoster.com