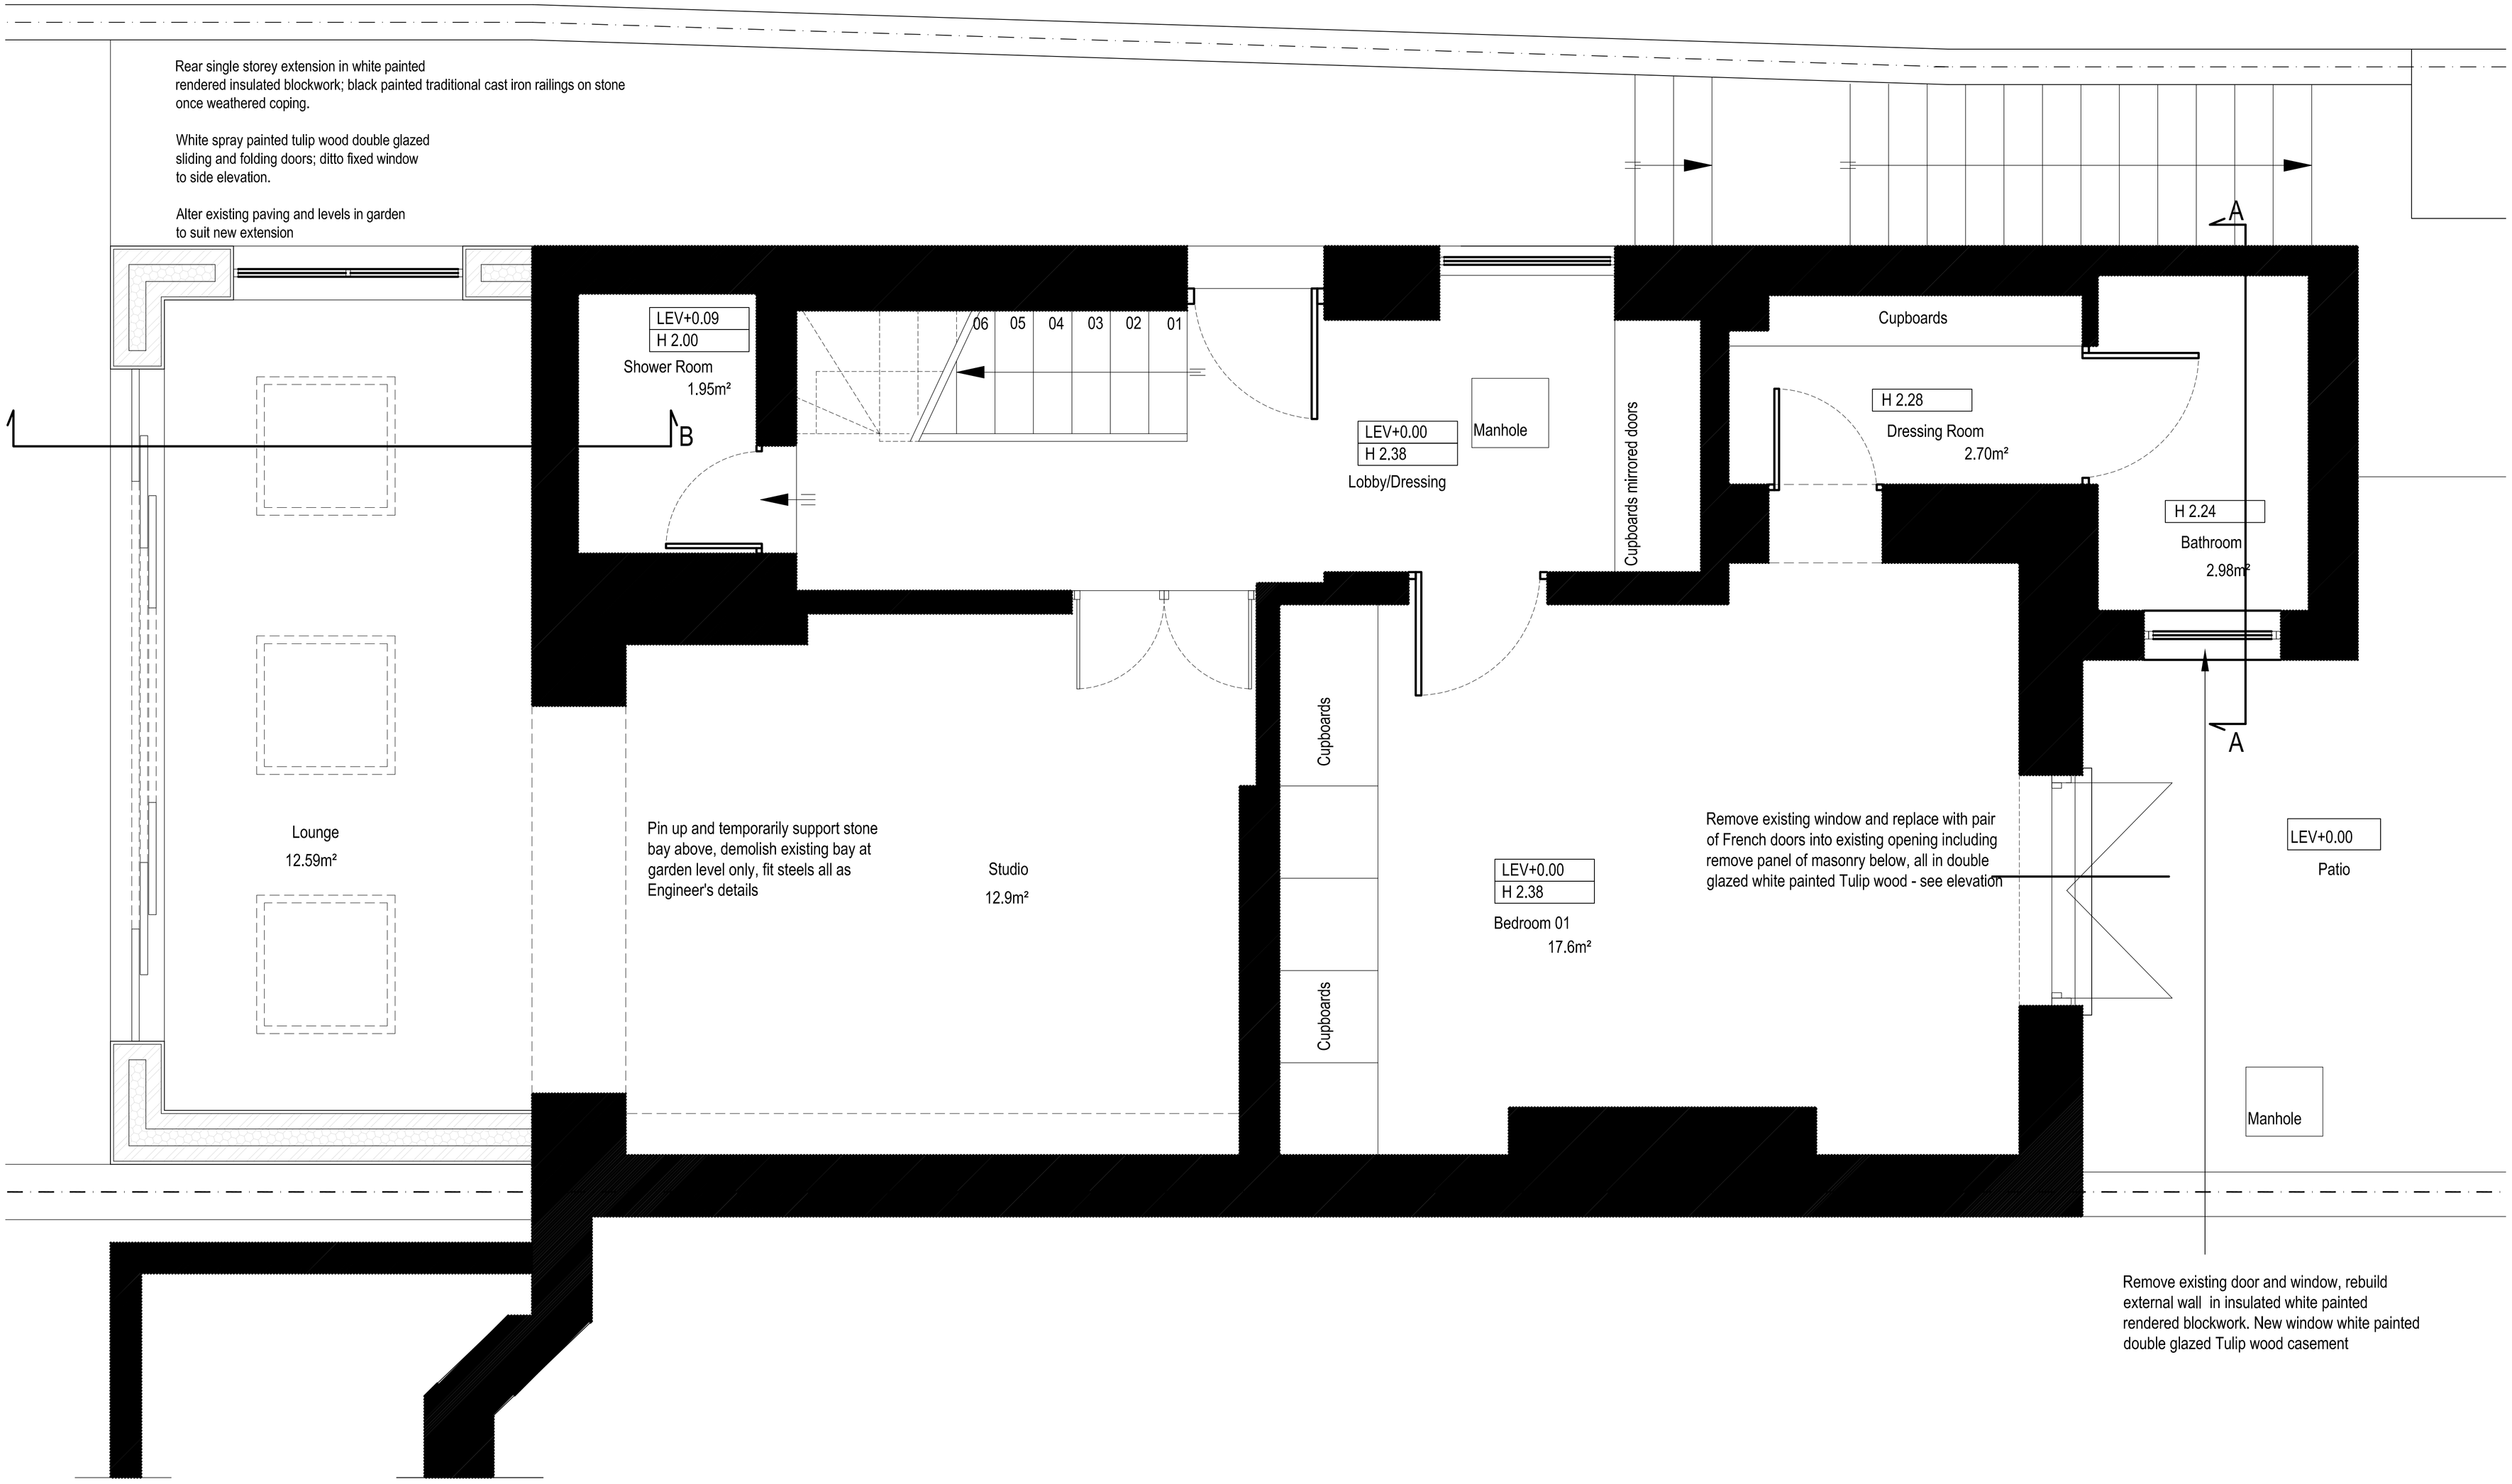

REVISIONS:

PROJECT	15 St Mark's Crescent
	Haine & Co. Ltd. 020 7724 0800
STAGE: PLANNING	SCALE: 1:20 @ A1
	DRAWING: PROPOSAL GARDEN LEVEL PLAN
	DATE: 01st May 2012
	DWG NO.: 12.04.05