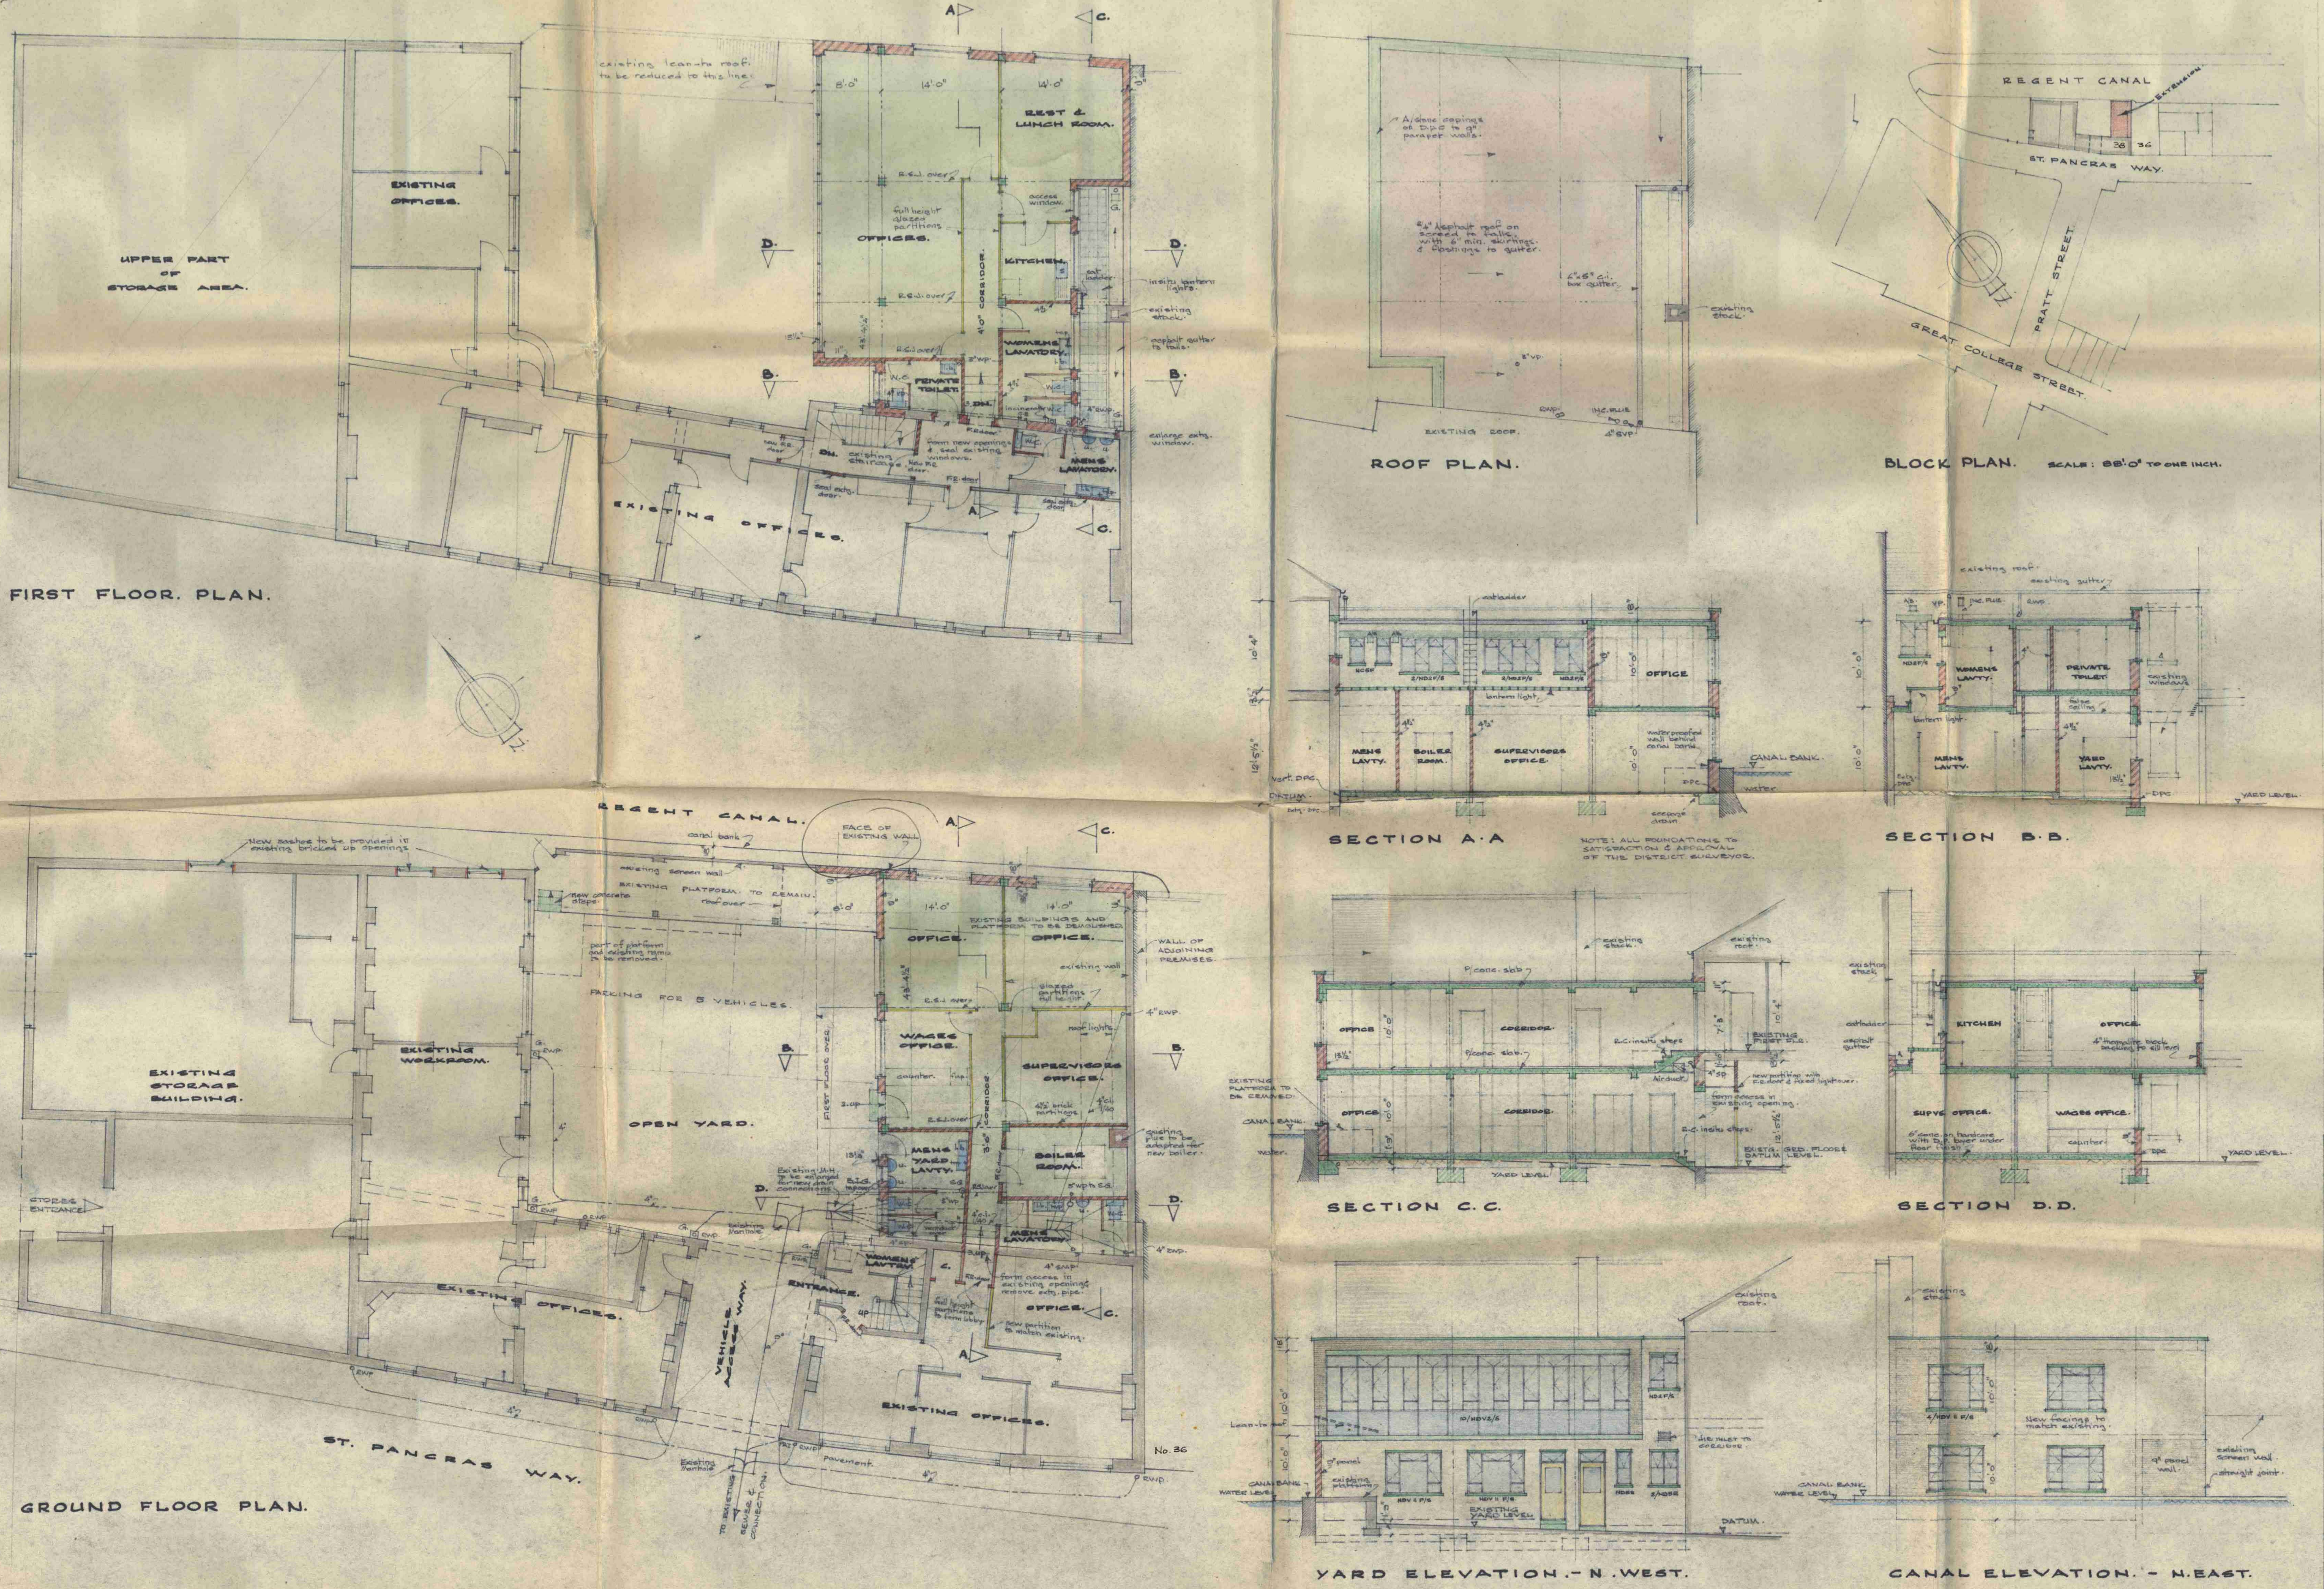


NOTES.

1. All drainage to comply with Local Authority Byelaws and to the satisfaction of Sanitary Inspector.
2. All new drains under buildings to be in cast iron L.C.C drainpipe.
3. Existing drains shown in BLUE. New drains shown in RED.
4. Permanent vents to be provided to all lavatories.
5. Fire resisting doors to give half hour protection.

ARCHITECT L.C.C.
No. 13421
13 SEP 1961
REF. TO

JOB: DRWG. NO. REV.
393/ 5.

SCALE: 1/8" EQUALS ONE FOOT.

DATE: AUGUST 1961.

PROPOSED EXTENSION
TO EXISTING PREMISES
of Messrs. BAKER
CLEANING SERVICES LTD.,
at
38 ST. PANCRAS WAY,
LONDON. N.W.1.

LESLIE C. NORTON.
ARCHITECTS.
4, ST. GEORGE STREET.
HANOVER SQUARE.
LONDON. W.1.