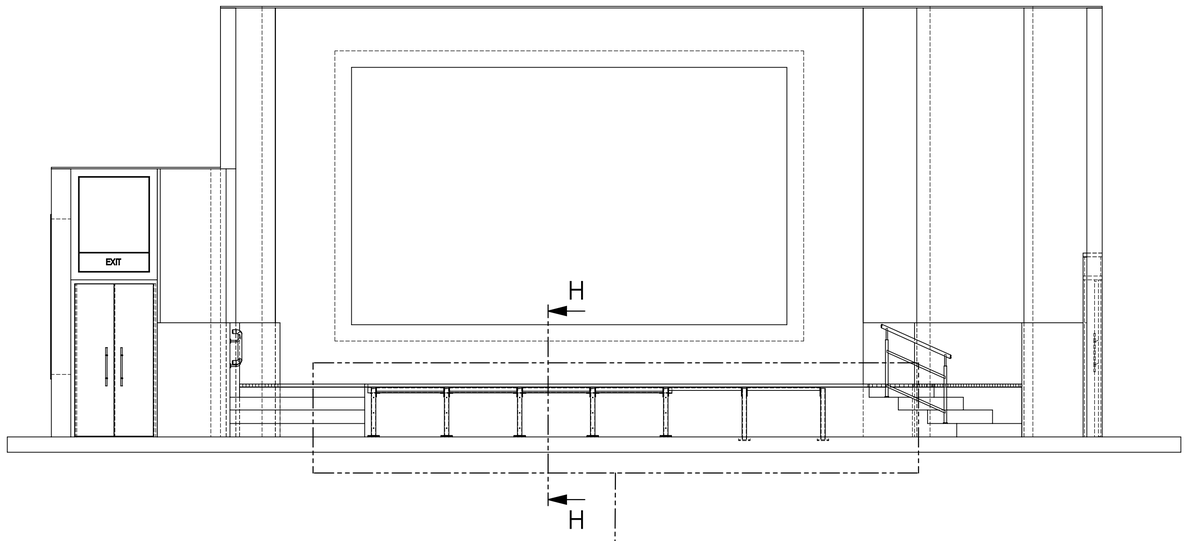

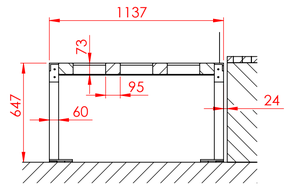

SECTION H-H
SCALE 1 : 20

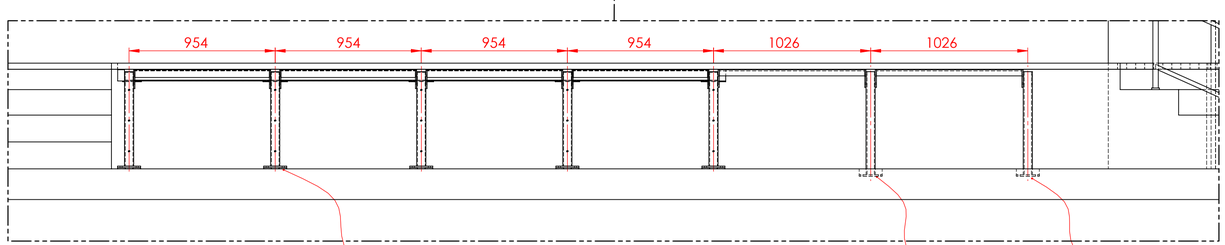

DETAIL F
SCALE 1 : 20

Metal Shims
to level Metalwork

Base Plate
Recessed through
Screed

Base Plate
Recessed through
Screed

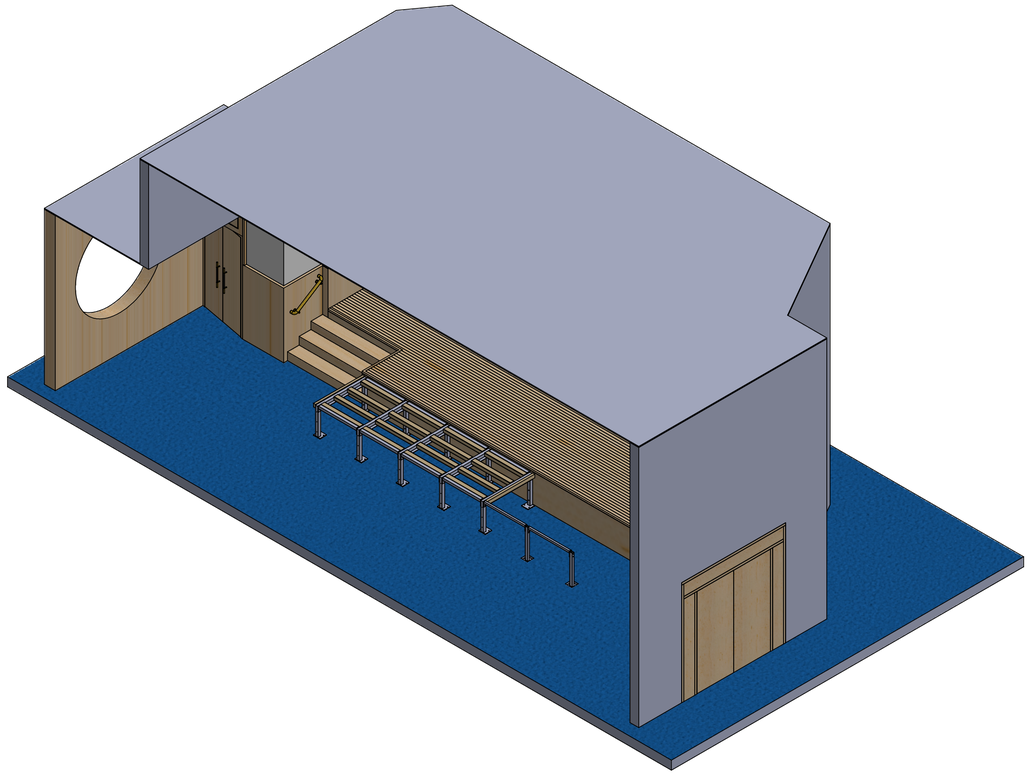

Description:	Notes 1:	Notes 2:

REFERENCED DRAWINGS

Drawing Origin (Company):	Rev:	Drawing Reference number:

DRAWING STATUS

ARCHITECT TO ADD COMMENTS TO DRAWINGS & TICK STATUS BOX
NOTE: ACTION WILL NOT BE TAKEN UNTIL DRAWINGS ARE MARKED STATUS A OR B

Status: A	Status: B	Status: C
Architects Signature:		Date:

REVISION LIST

Rev:	Description of changes:	D.Code:	Amended:	Checked:	Date:
P1	For Approval	00	DMR	P2P	23.04.18

Howard Bros Joinery Ltd
Building Better Lives

Drawing Reference Number:	DRD 0985
Customer/Client:	British Library
HBJ Job no. (internal use only)	
Site:	
Drawing Number:	001
Version:	00
Revision:	P1
Description:	Stage Extenion Structural Support Graphics
Drawn by:	FSC
Drawn date:	TBC
Checked by:	DMR
Drawn date:	23.04.18
Checked by:	P2P
Scale (A1):	1:40

Copyright of this drawing is reserved by Howard Bros. Joinery Ltd, and the drawing is issued on the condition that it is not copied, reproduced, or disclosed to a third party either wholly or part without the consent of Howard Bros Joinery Ltd.

If in doubt, please ask Unit of measurement mm Do not scale from drawing

TEL: (01424) 773272 www.howardbros.com