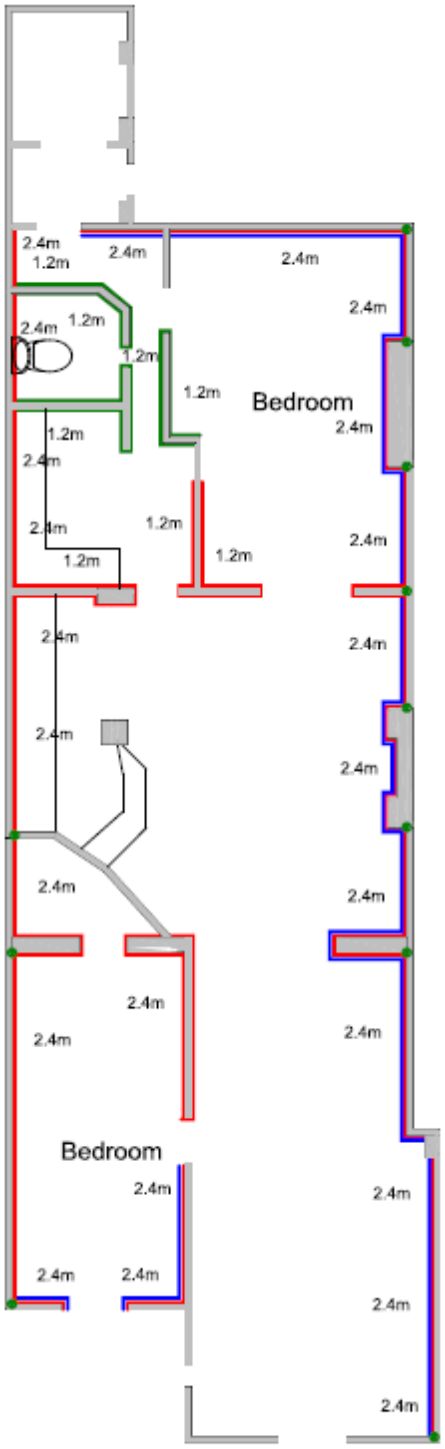

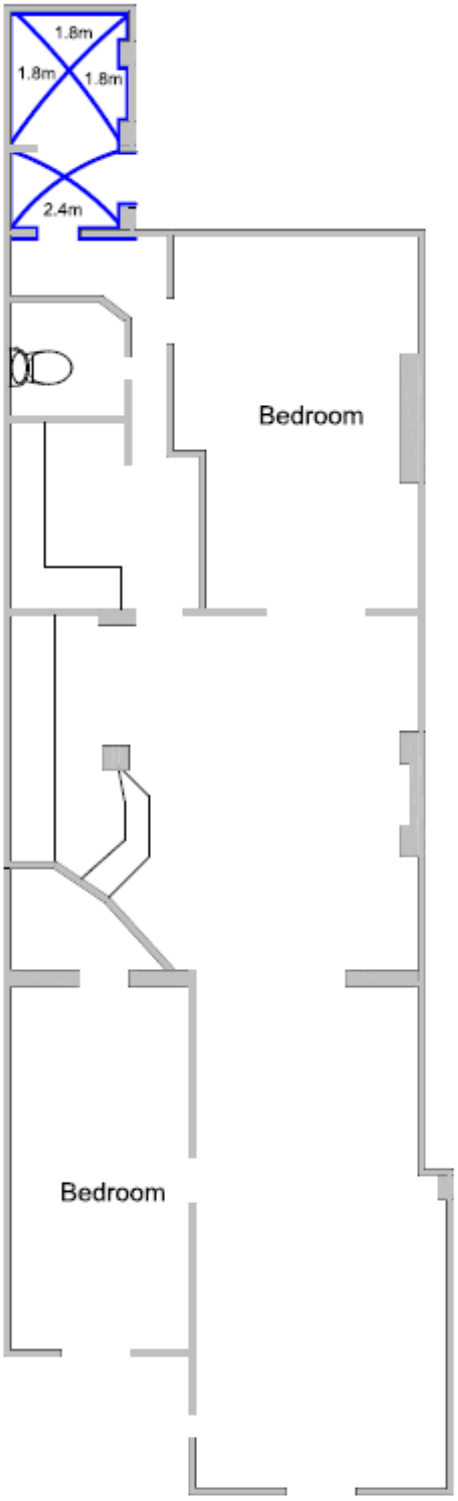

Damp proof course (including waterproof replastering)

Damp proof course and waterproof tanking

Specialist replastering

Vertical Damp Proof Injection

Dimensions indicate height of replastering

Walls to be tanked and replastered

Dimensions indicate height of replastering