Coal Drops Yard : Reserved Matters Approval No 2015/00108P.
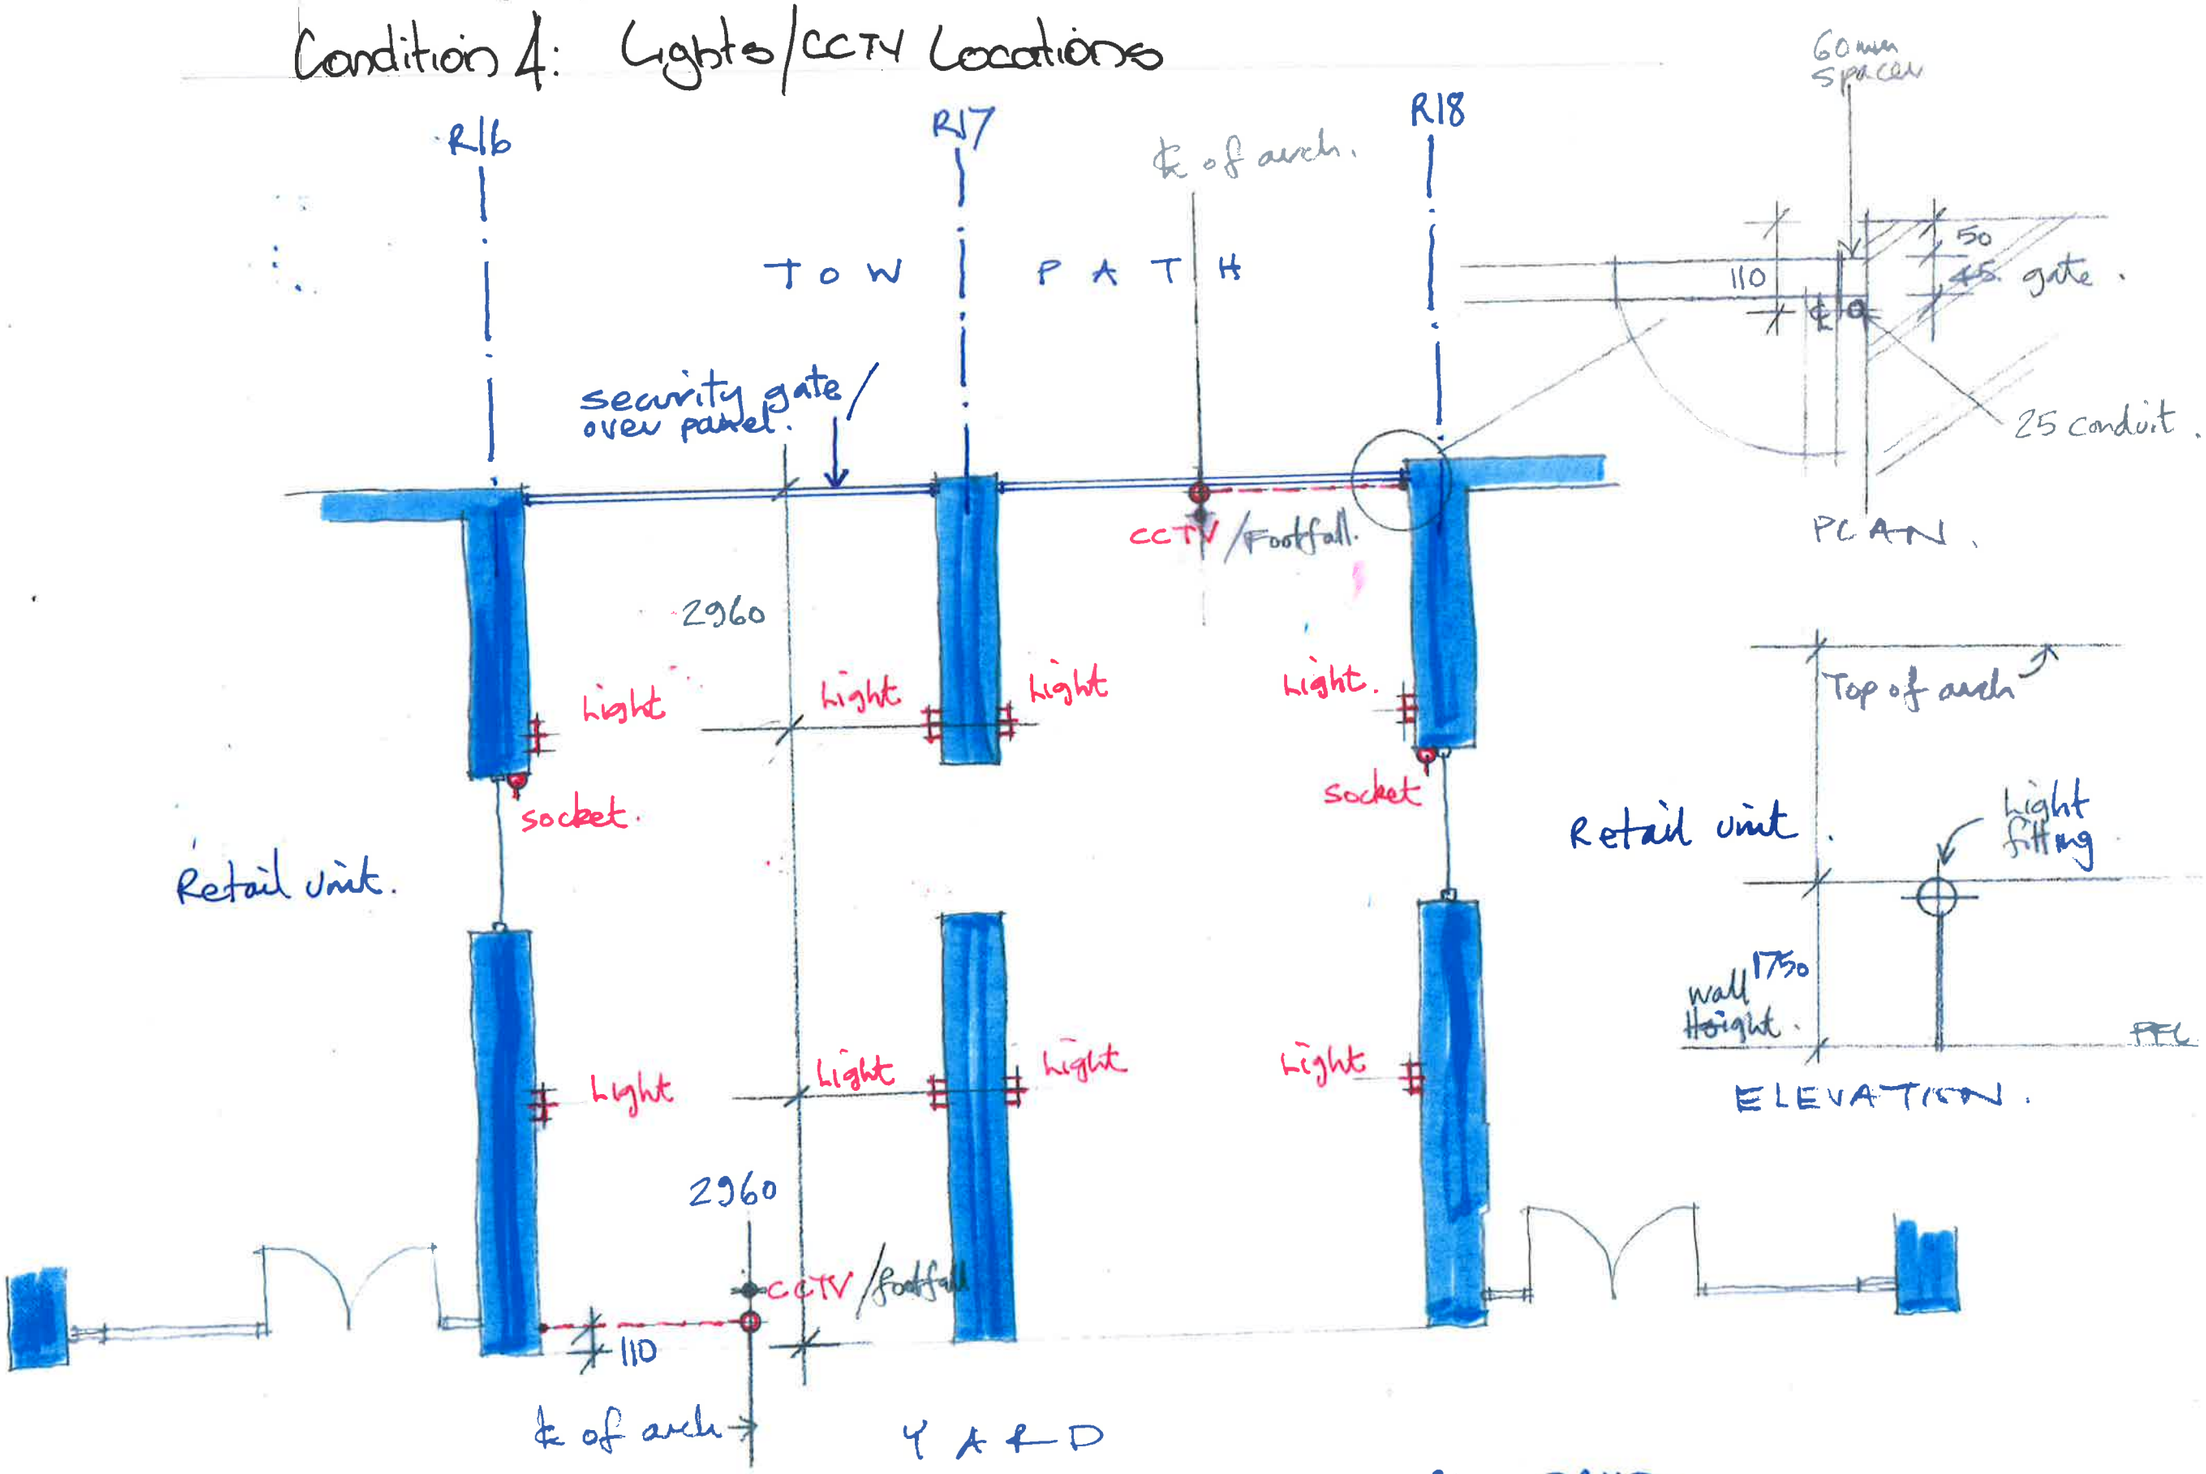
Condition 4: Lights/CCTV Locations