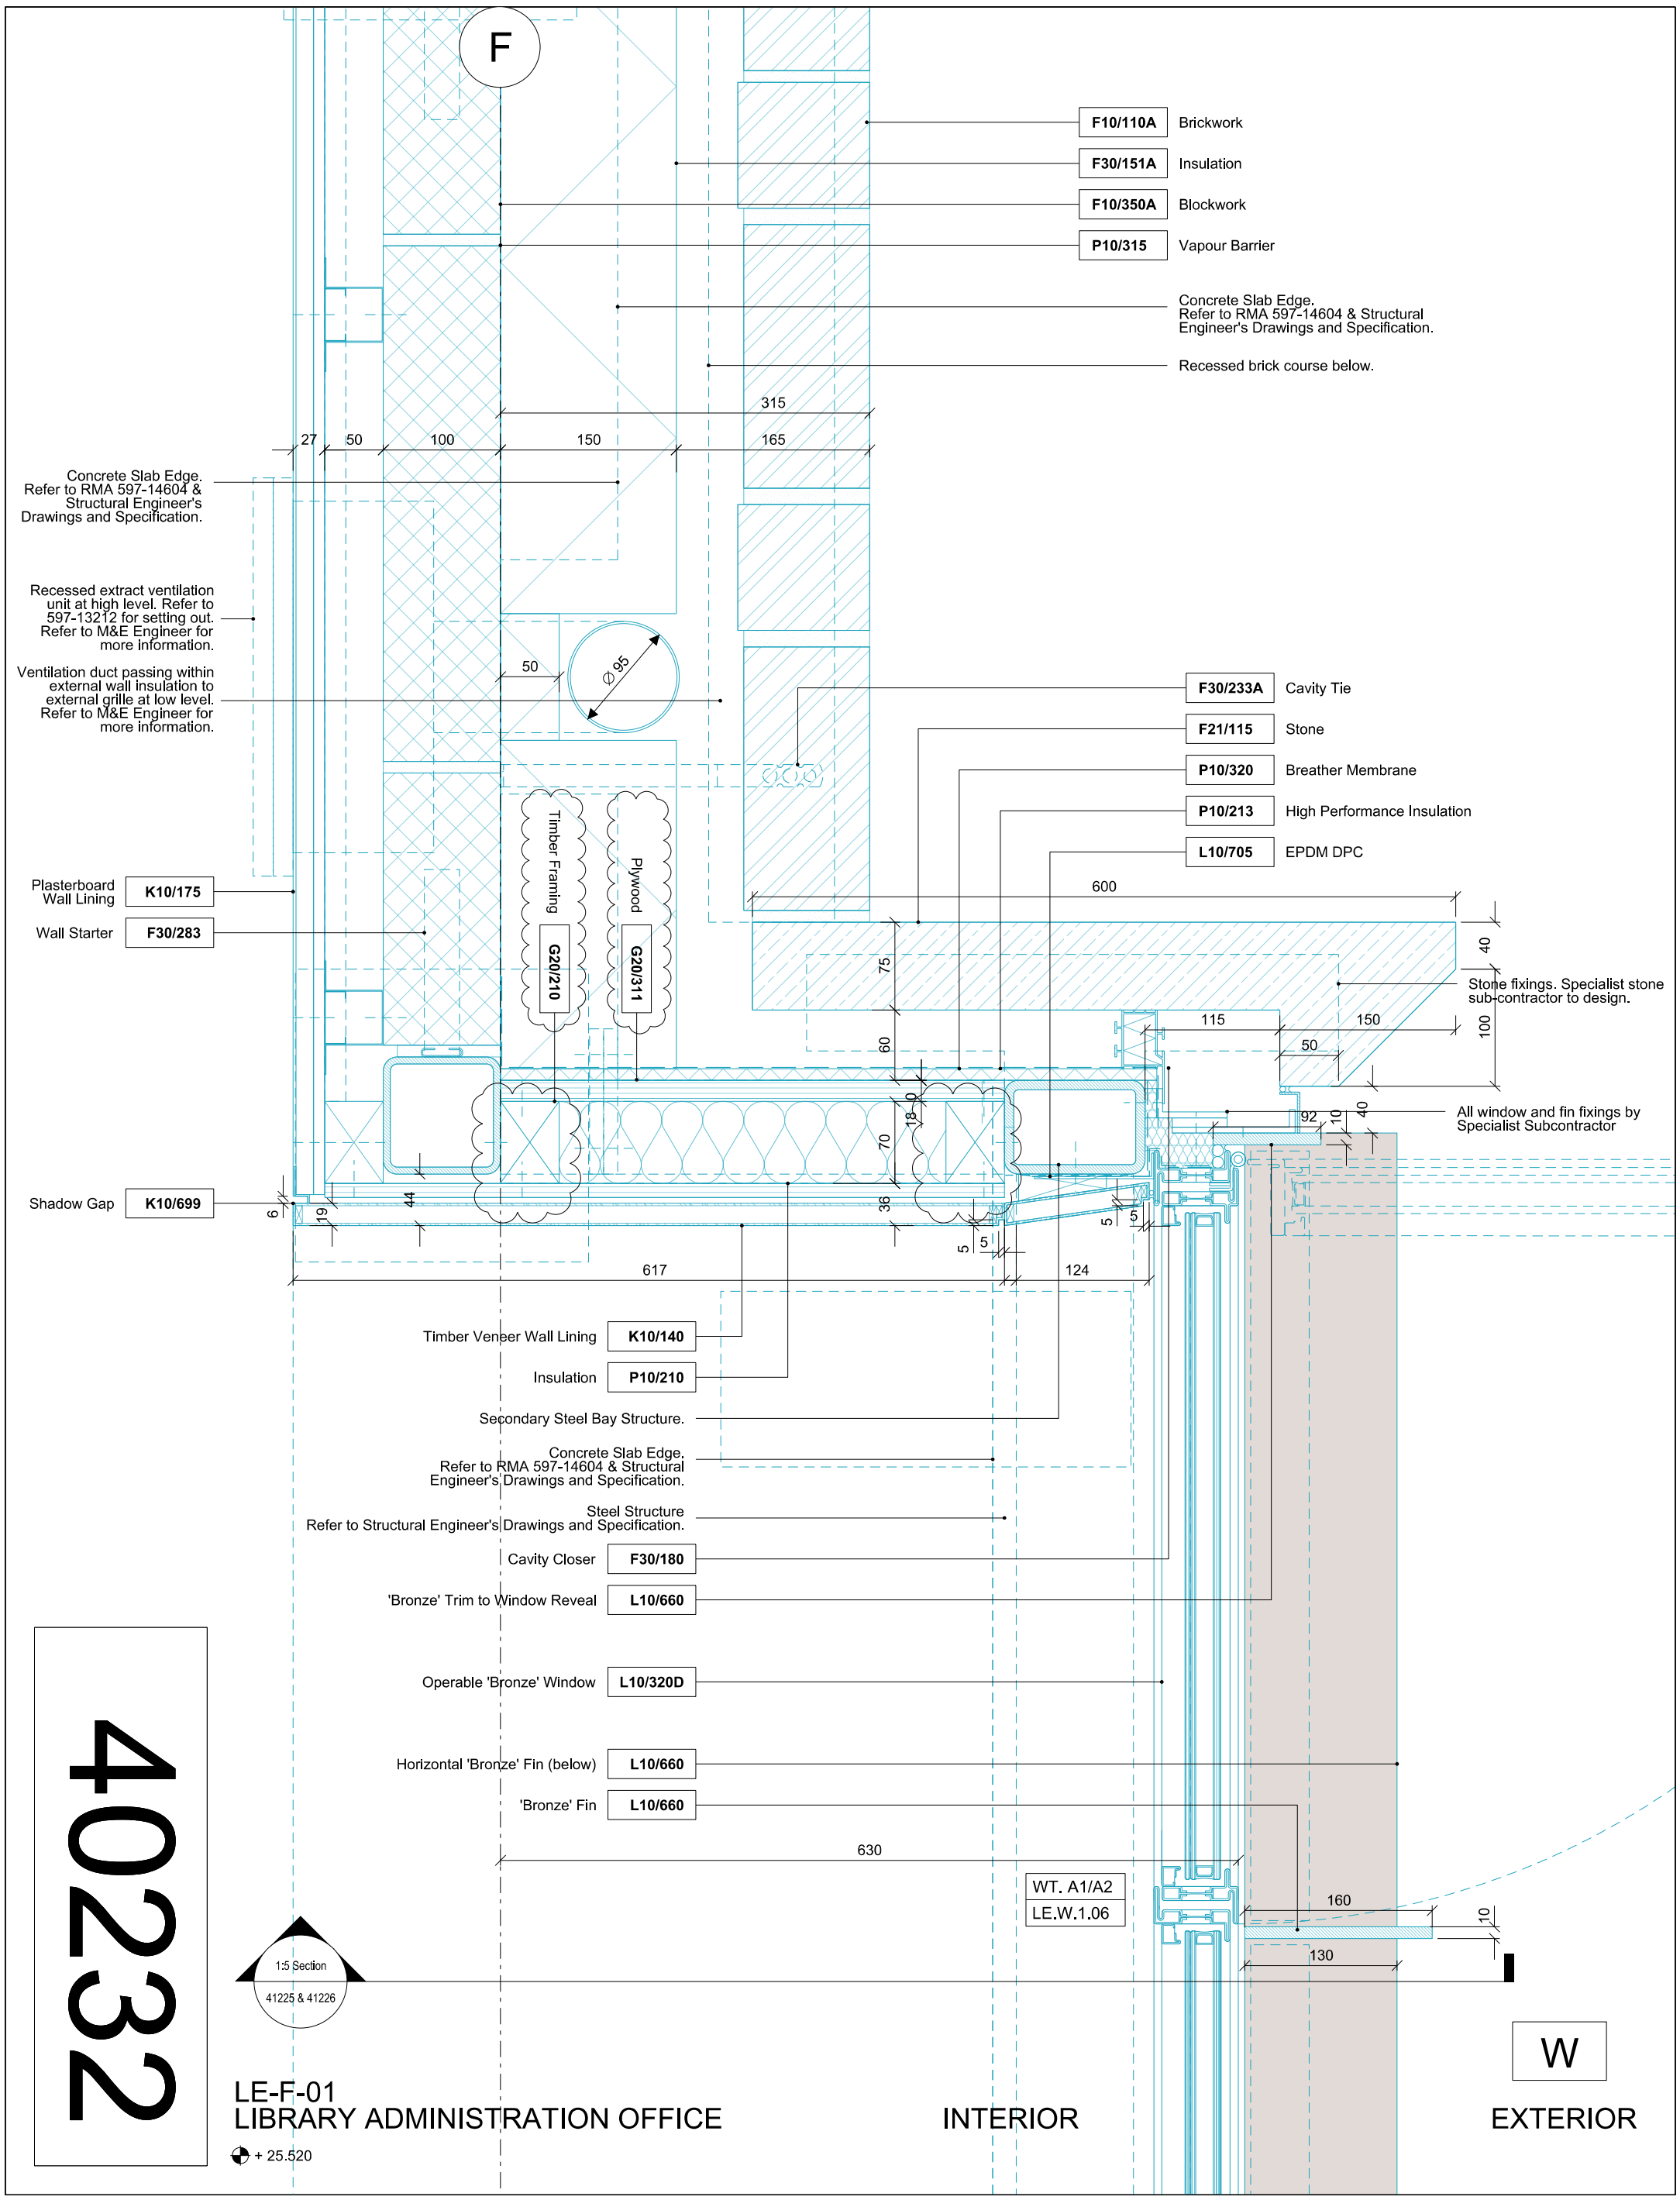

DO NOT SCALE FROM THIS DRAWING. CONTRACTOR TO CHECK ALL DIMENSIONS ON SITE.
ANY DISCREPANCIES TO BE REPORTED TO THE ARCHITECT IMMEDIATELY.

COPYRIGHT RICK MATHER ARCHITECTS LLP ©

CONSTRUCTION

NOTES

REVISIONS

REV	DATE	DESCRIPTION
T5	05.02.16	TENDER
C1	08.08.16	CONSTRUCTION
C2	26.08.16	CONSTRUCTION - STONE PACKAGE
C3	02.12.16	CONSTRUCTION
C4	13.01.17	CONSTRUCTION - LE.F.01 CONVERSION
C5	03.03.17	CONSTRUCTION
C6	23.02.18	CDP COORDINATION
C7	08.06.18	TIMBER SPECS ADDED

JOB
THE HONOURABLE SOCIETY OF LINCOLN'S INN
GREAT HALL AND LIBRARY

RICK MATHER ARCHITECTS ©
123 Camden High Street London NW1 7JR
T: 020 7284 1727 F: 020 7267 7826
info@rickmather.com www.rickmather.com

TITLE
LIBRARY EXTENSION
Bay Window - Reading Room

DRAWN	JOB #	DRG #	REV
MT	597	40232	C7
CHECKED	SCALE@A3	SIZE	DATE	REV DATE
TP	1:5	A3	Nov 15'	08.06.18