- Actuator to be added to Mews kitchen window only in order to open bottom sash by a maximum of 300mm;
- Memco E-Series EN81-20 Compliant Elevator Light Curtains (10mm profile) to be added to allow a safety shut off;

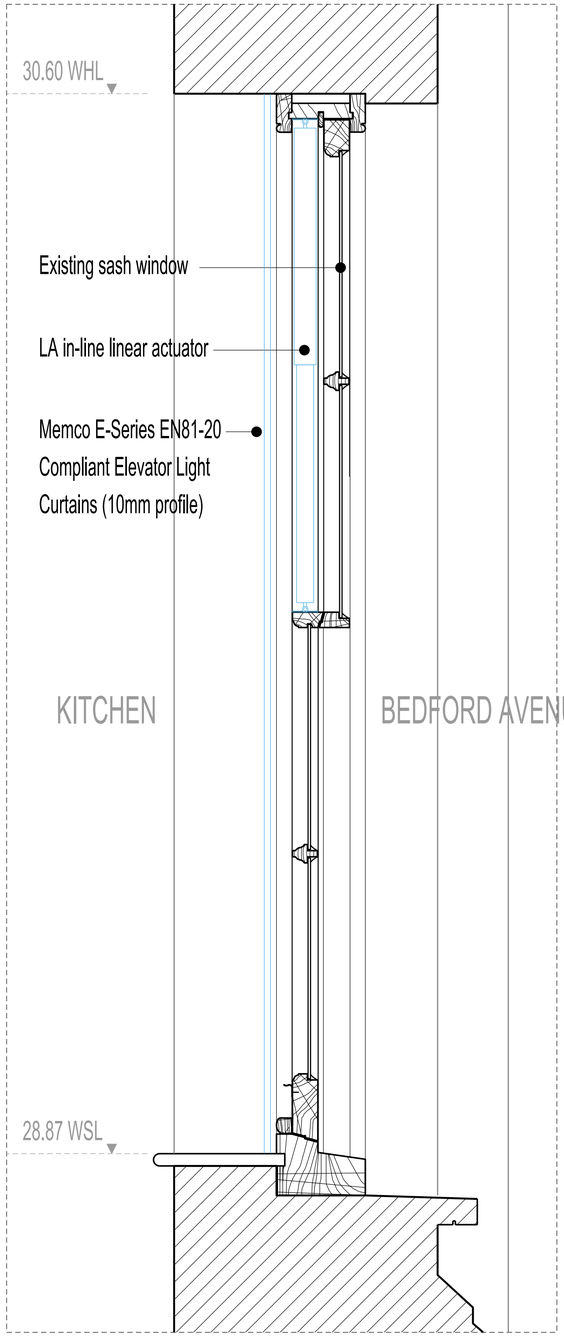

DETAIL SECTION KITCHEN WINDOW SCALE: 1:5

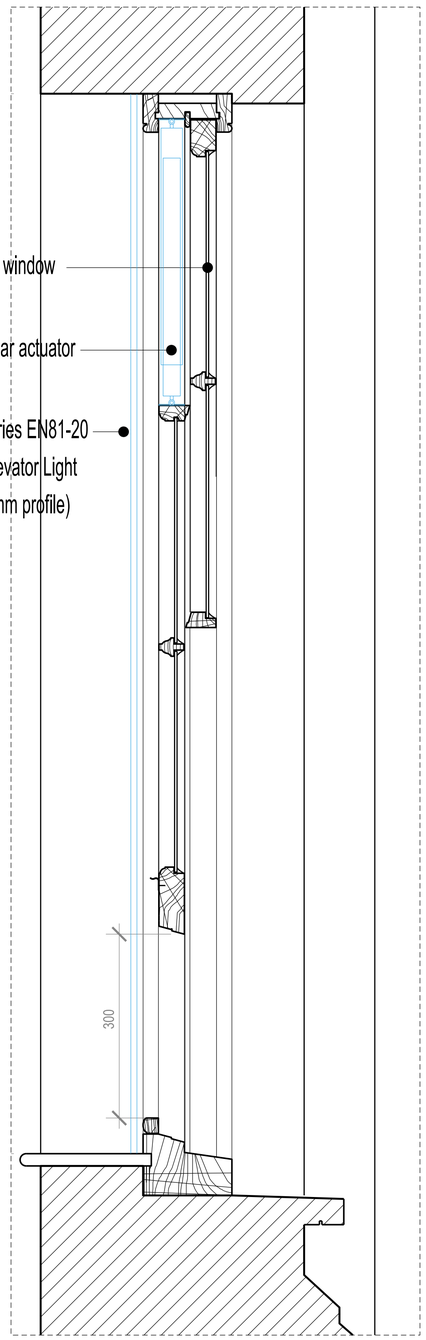

KITCHEN WINDOW OPENED SCALE: 1:5

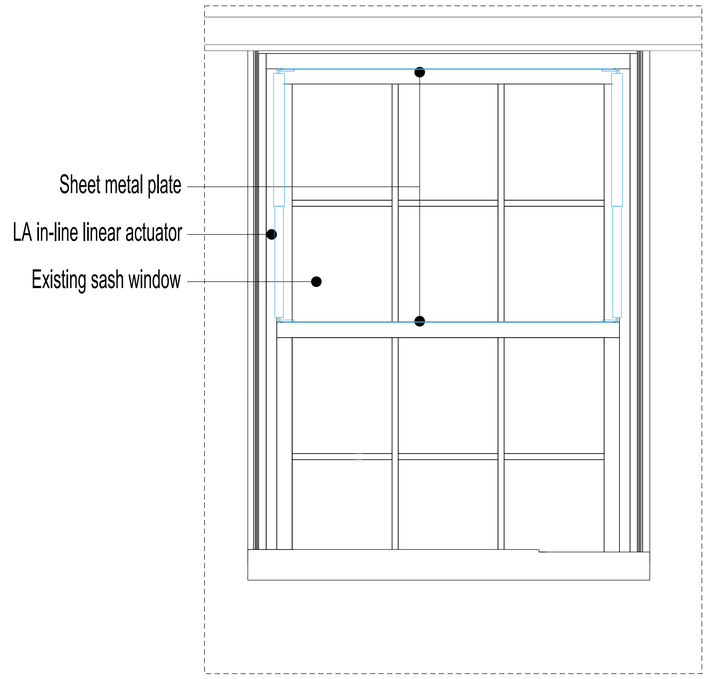

INTERNAL ELEVATION SCALE 1:10

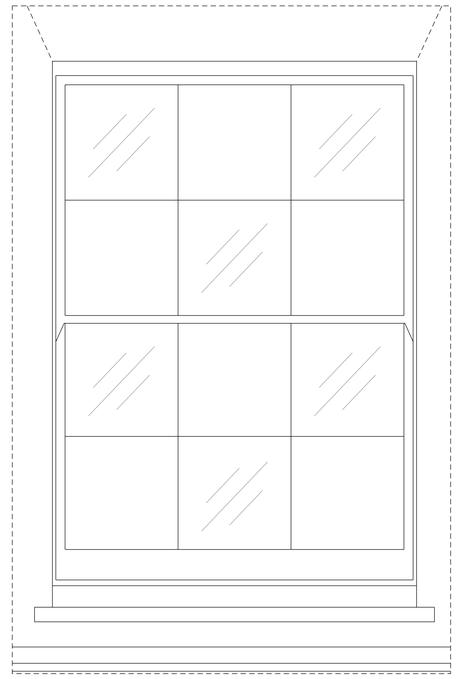

EXTERNAL ELEVATION SCALE 1:10

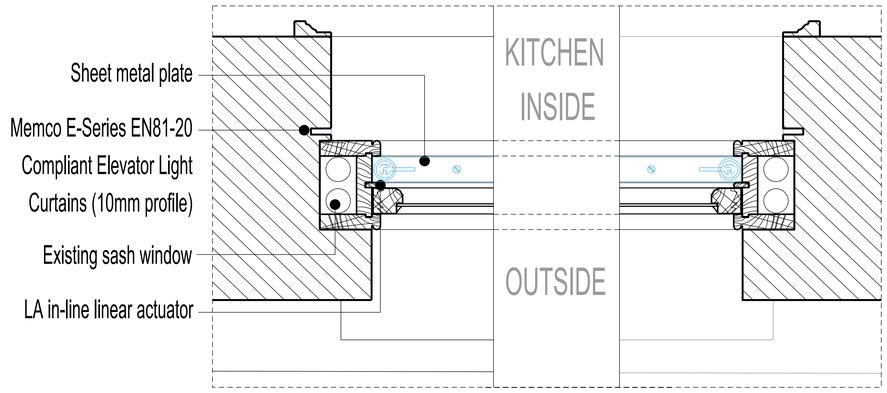

DETAIL PLAN KITCHEN WINDOW SCALE: 1:5

Memco Light Curtains

* to be recessed into plasterboard

LA in-line linear actuator

* to be painted white to match existing frame

BUILDING DESIGN PARTNERSHIP LTD SHALL HAVE NO RESPONSIBILITY FOR ANY USE MADE OF THIS DOCUMENT OTHER THAN FOR THAT WHICH IT WAS PREPARED AND ISSUED

ALL DIMENSIONS SHOULD BE CHECKED ON SITE.

DO NOT SCALE FROM THIS DRAWING.

ANY DRAWING ERRORS OR DIVERGENCES SHOULD BE BROUGHT TO THE ATTENTION OF BUILDING DESIGN PARTNERSHIP LTD AT THE ADDRESS SHOWN.

REVISION / DESCRIPTION	DRAWN	CHECKED	DATE
A- LBC APPLICATION	GP	AC	17.10.2018
- LBC APPLICATION - FOR COMMENT	GP	AC	28.09.2018

KEY PLAN

CLIENT LOGO

BDP.

16 Brewhouse Yard
Clerkenwell
London, EC1V 4LJ
United Kingdom

T +44 (0)20 7812 8000
F +44 (0)20 7812 8399
www.bdp.com

PROJECT TITLE: 42 BEDFORD SQUARE

PROJECT NUMBER: P2005698

DRAWING TITLE: OPENING MECHANISM DETAIL KITCHEN WINDOW, GROUND FLOOR MEWS

SCALE @ A1: 1:5

DATE: 09.2018

DRAWING No.: (31)AD017

REVISION: A