2 FALKLAND PLACE, KENTISH TOWN, LONDON NW5 2PN
EXISTING 2BED DWELLING - SECTION A-A

© PMRCA E-06
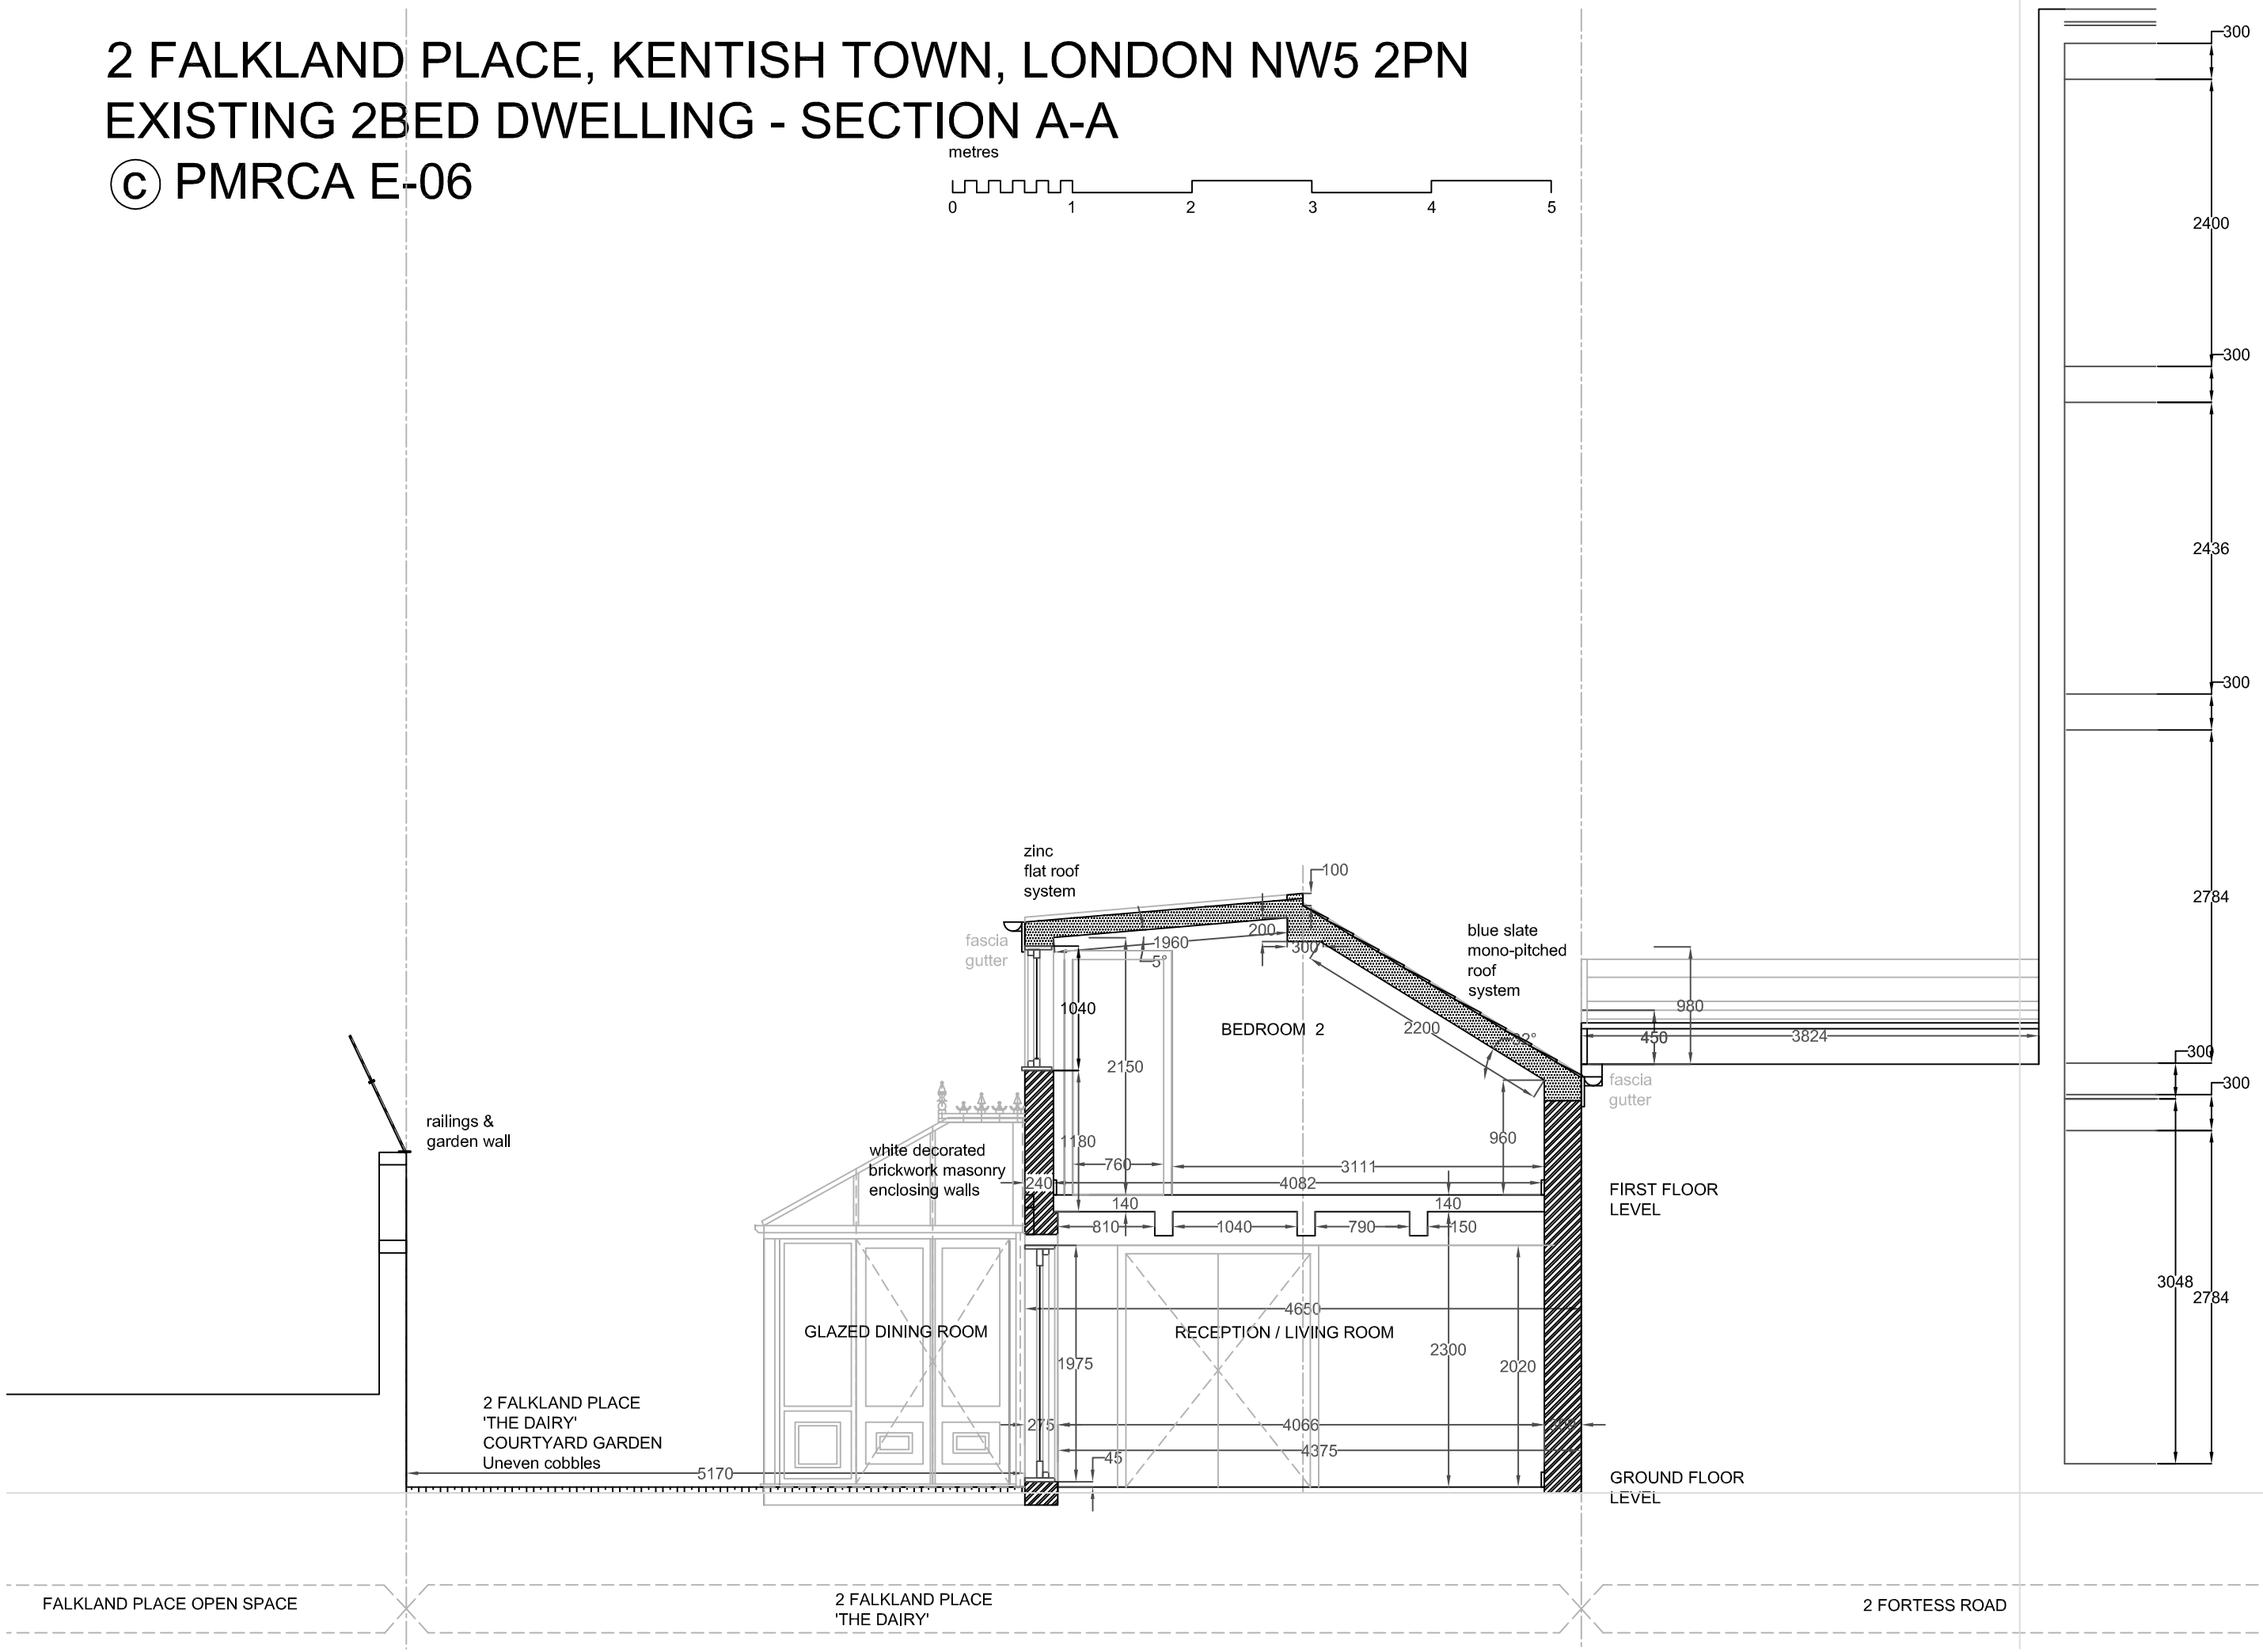
metres
0 1 2 3 4 5