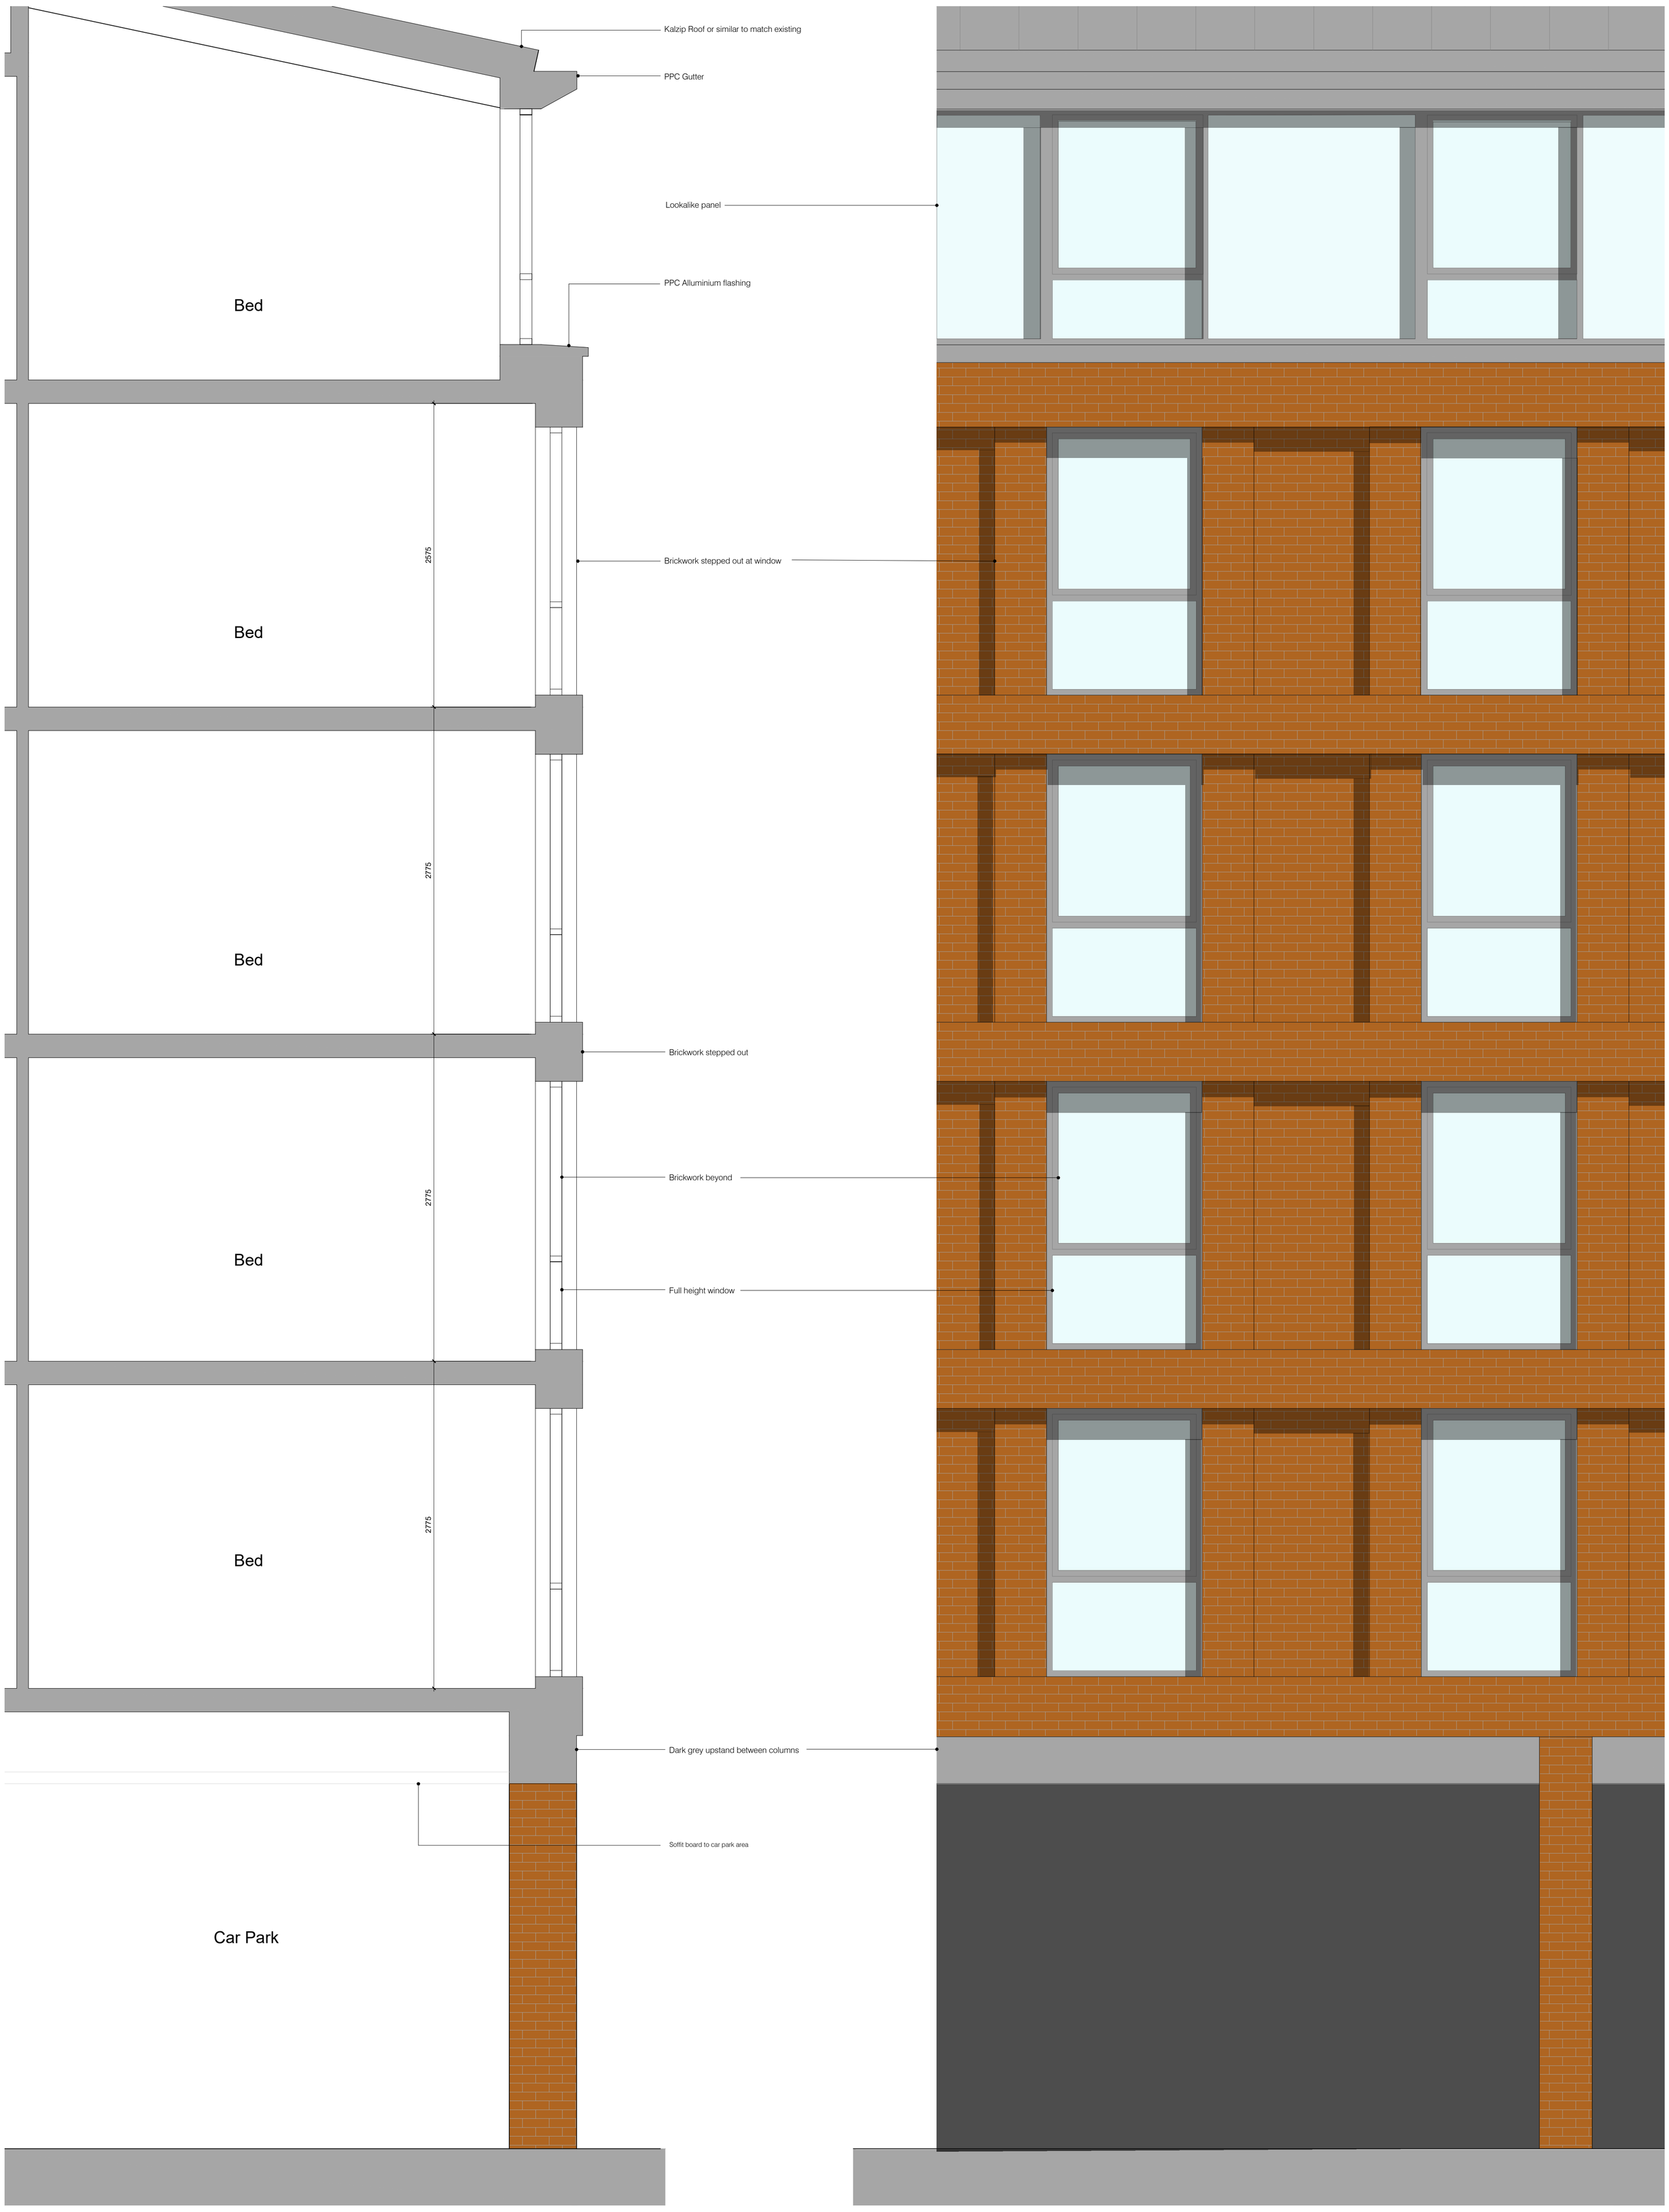

Ica Architects Ltd.
registered in Scotland company no 267727

Do not scale from this drawing. If in doubt, ask.
This drawing is the property of ica and must not be copied, reproduced or disclosed without written permission.

revisions //	by //	date //
A	CAD	10/10/18
Plans revised to suit planning comments and client requirements.		

0m 0.25 0.75 1.25
Scale: 1:25

project title //
Swiss Cottage Extension
Holiday Inn Express
For Summit Hotels

drawing title //
Part Section - Part Elevation
Storyrod through windows

issue stage //
Refer to Drawing Issue Register

date //	drawn //	scale @ A1 //
October 18	SD	1:25 @A1

project //	dwg number //	revision //
228	PL510	A

Merchant Exchange
20 Bell Street
Glasgow
G1 1LG

+44(0)141 552 2194
weareica.com