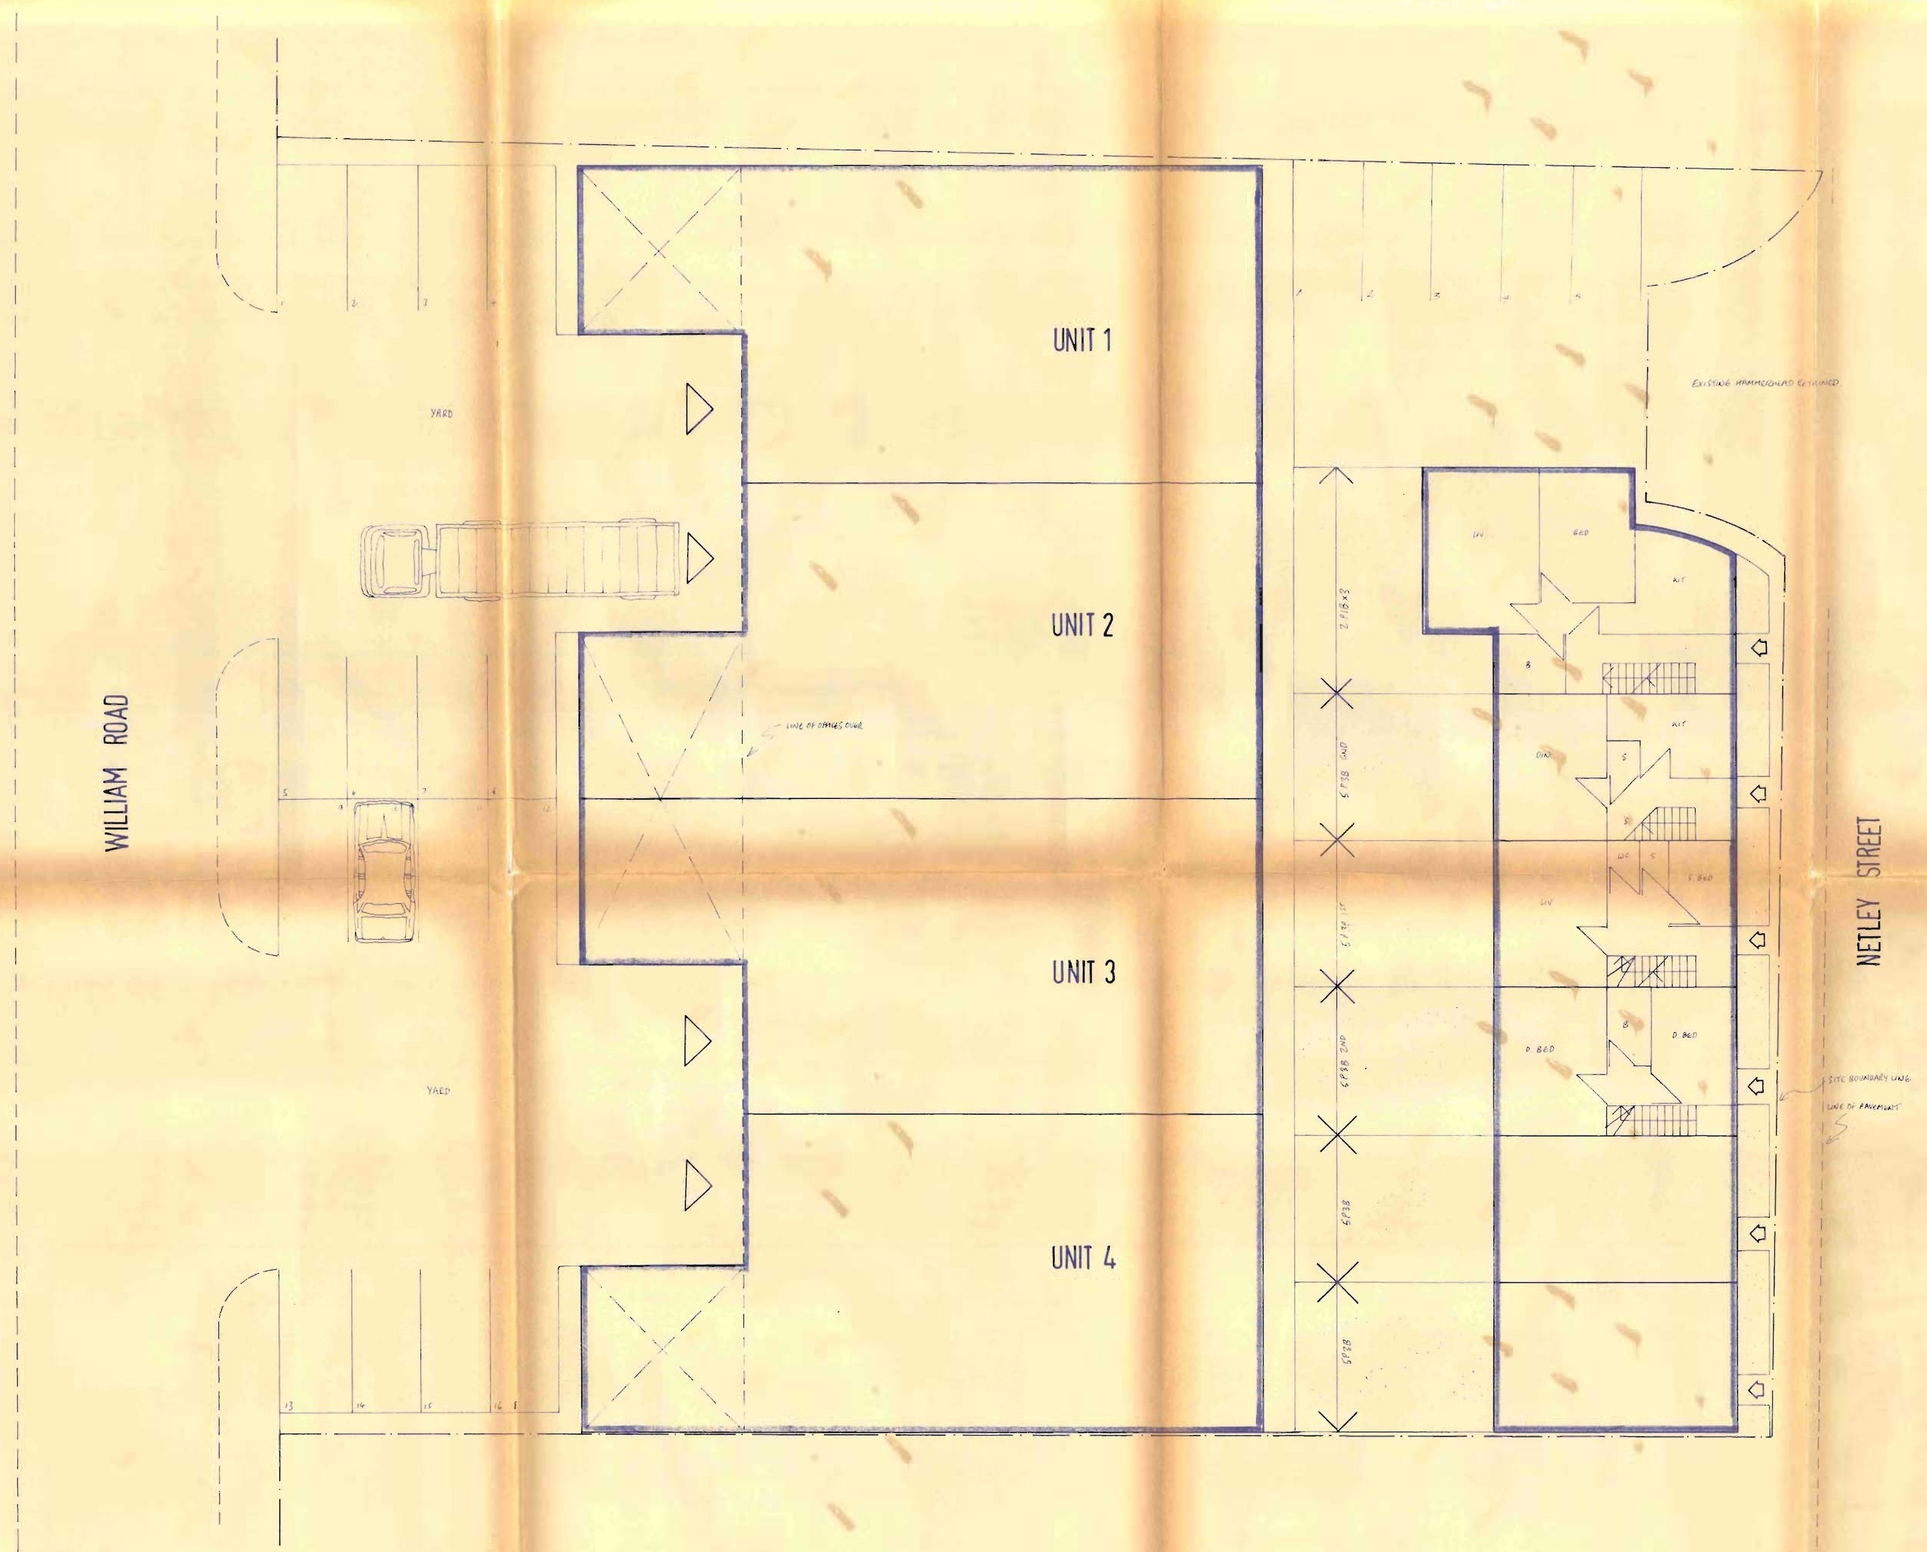

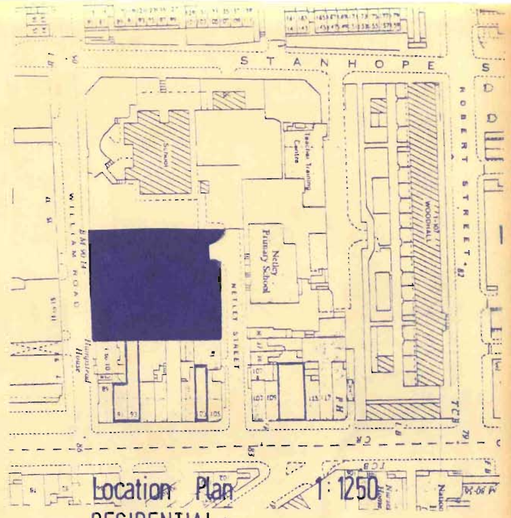

Location Plan 1:1250

RESIDENTIAL ;-

3 No. 2P 1B FLATS

& 5 No. 5P 3B HOUSES

TOTAL 31 BEDSPACES

INDUSTRIAL ;-

UNITS 2500 FT^2 EACH

INCLUDING 300 FT^2 OFFICES

TOTAL 10,000 FT^2

WILLIAM ROAD AND NETLEY STREET N.W.1.	8:80 S.E.
SITE LAYOUT	1:100

CTP/42/9/B/31197