DRAWING LOCATION - F:\01 HALLMARK-PROJECTS\190210 - 10A BELMONT STREET - REAR EXTENSION BALCONIES\06 DESIGN\01 CAD\SHEETS\PLANNING APPLICATION\190210-A(GA)001_REAR_EXTENSION_BALCONIES.DWG

PLOT DATE - 2/22/2019 4:16 PM

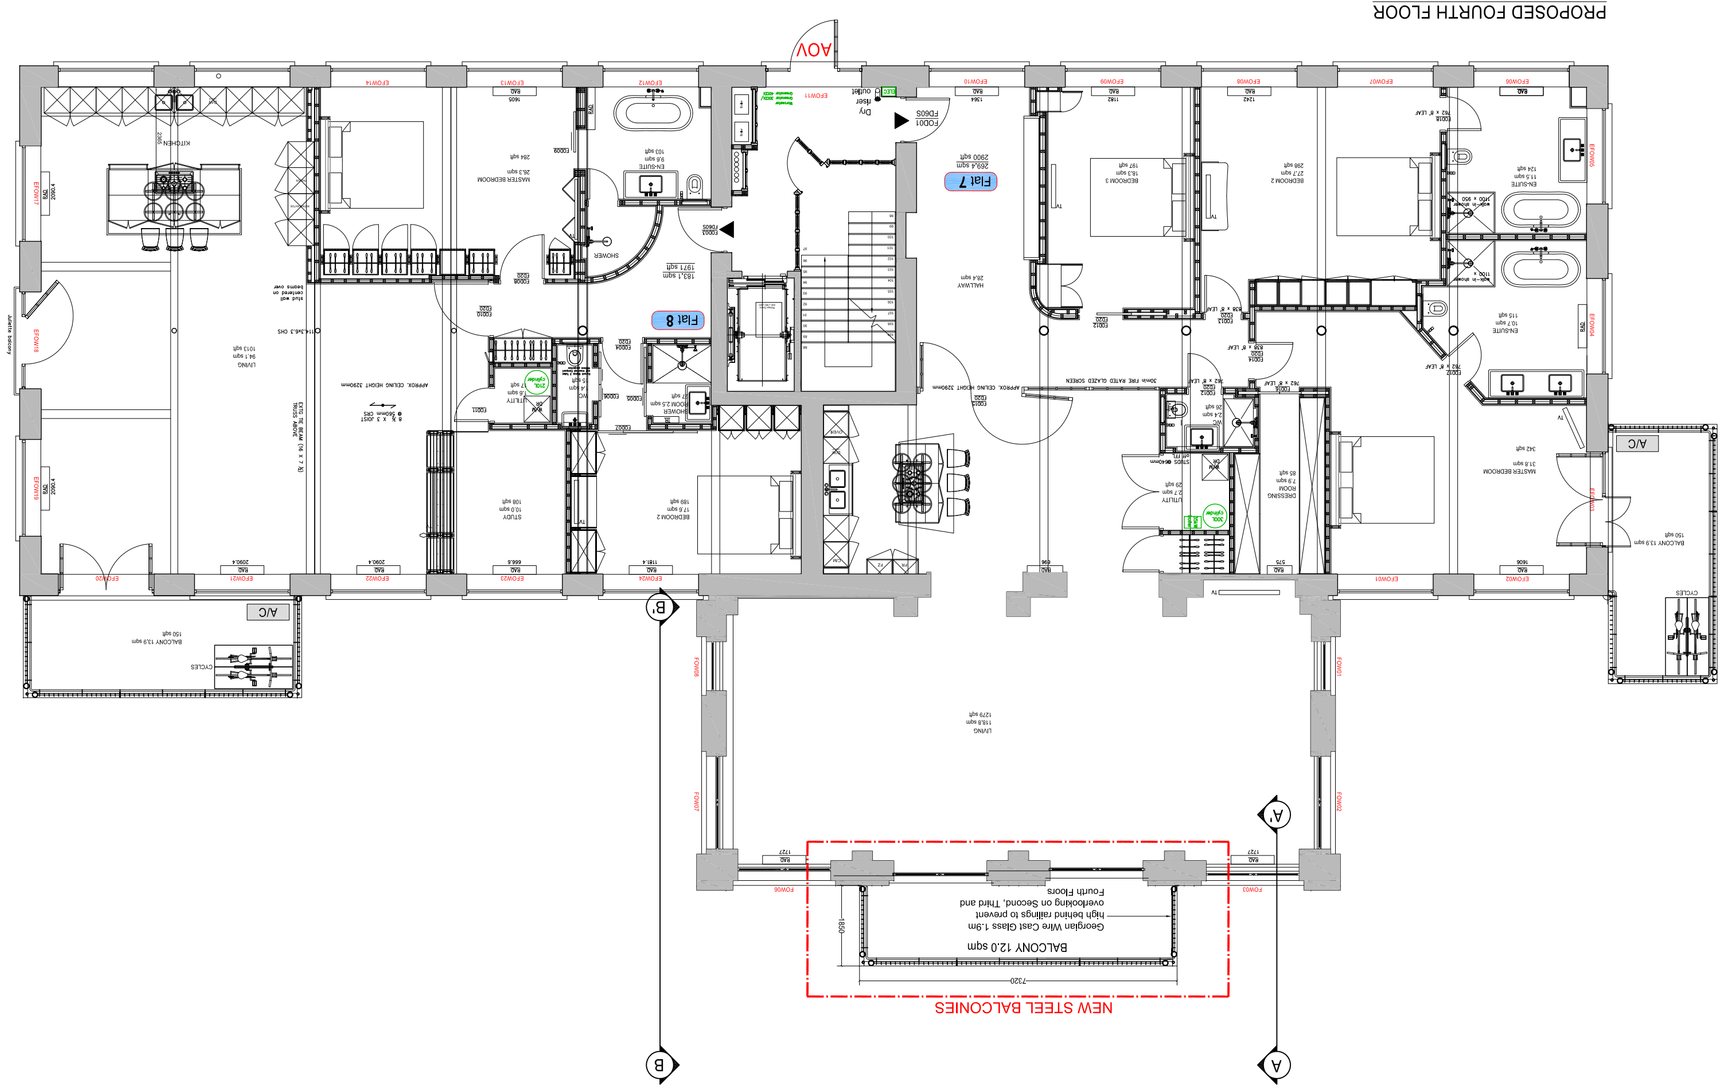
PROPOSED FOURTH FLOOR
0 1 2 3 4 5 10m
NEW STEEL BALCONIES
BALCONY 12.0 sqm
high behind railings to prevent
overlooking on Second, Third and
Fourth Floors
A
B
LIVING
115.5 sqm
(1275 sqft)
AOV
Flat 7
Flat 8
Dry
Riser
Door
Open
Shut
BEDROOM 2
17 sqm
(183 sqft)
STUDY
10 sqm
(108 sqft)
KITCHEN
BALCONY 13 sqm
(140 sqft)
BALCONY 13 sqm
(140 sqft)
A/C
A/C
CYCLES
CYCLES
