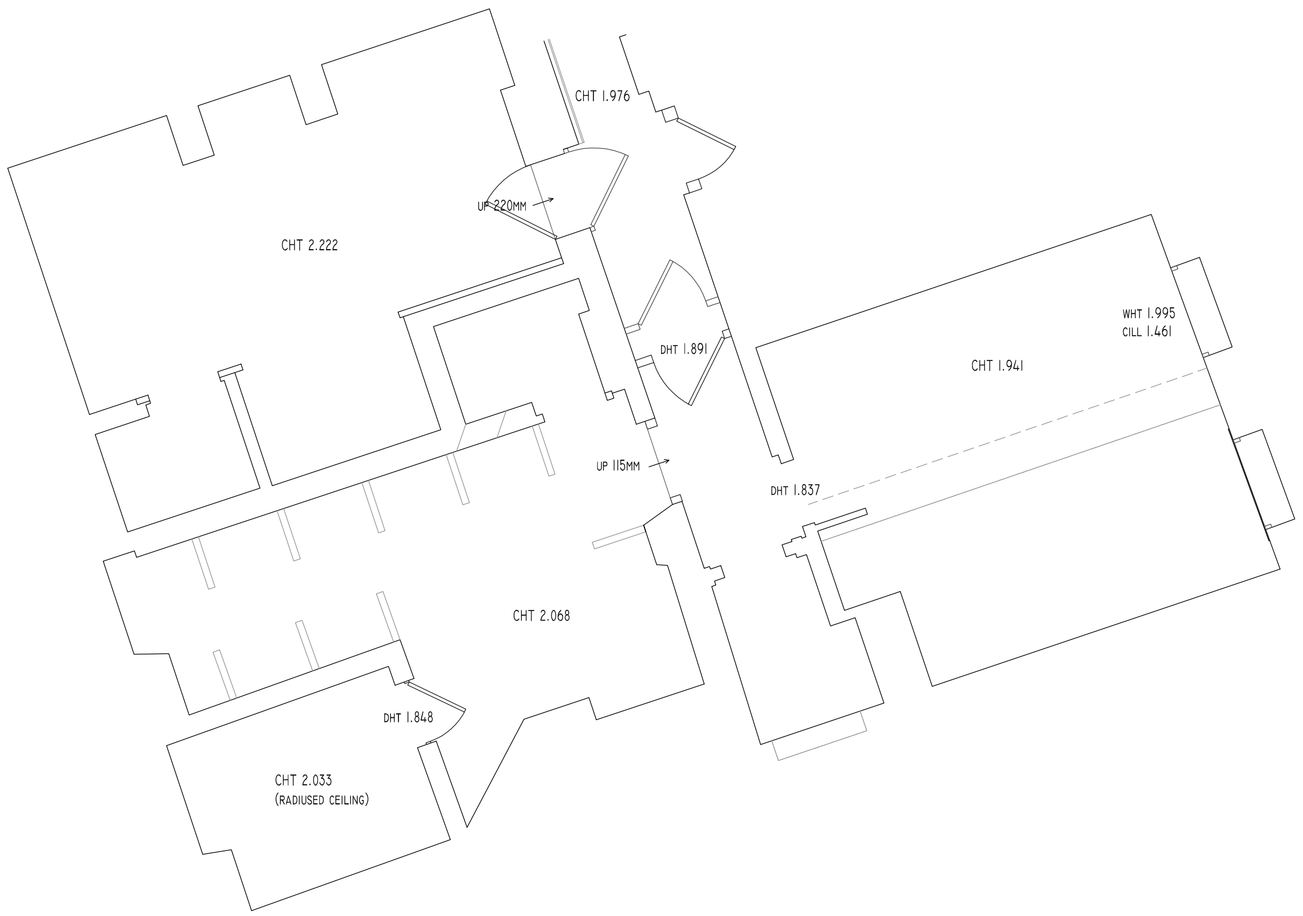

EXISTING WINE CELLAR

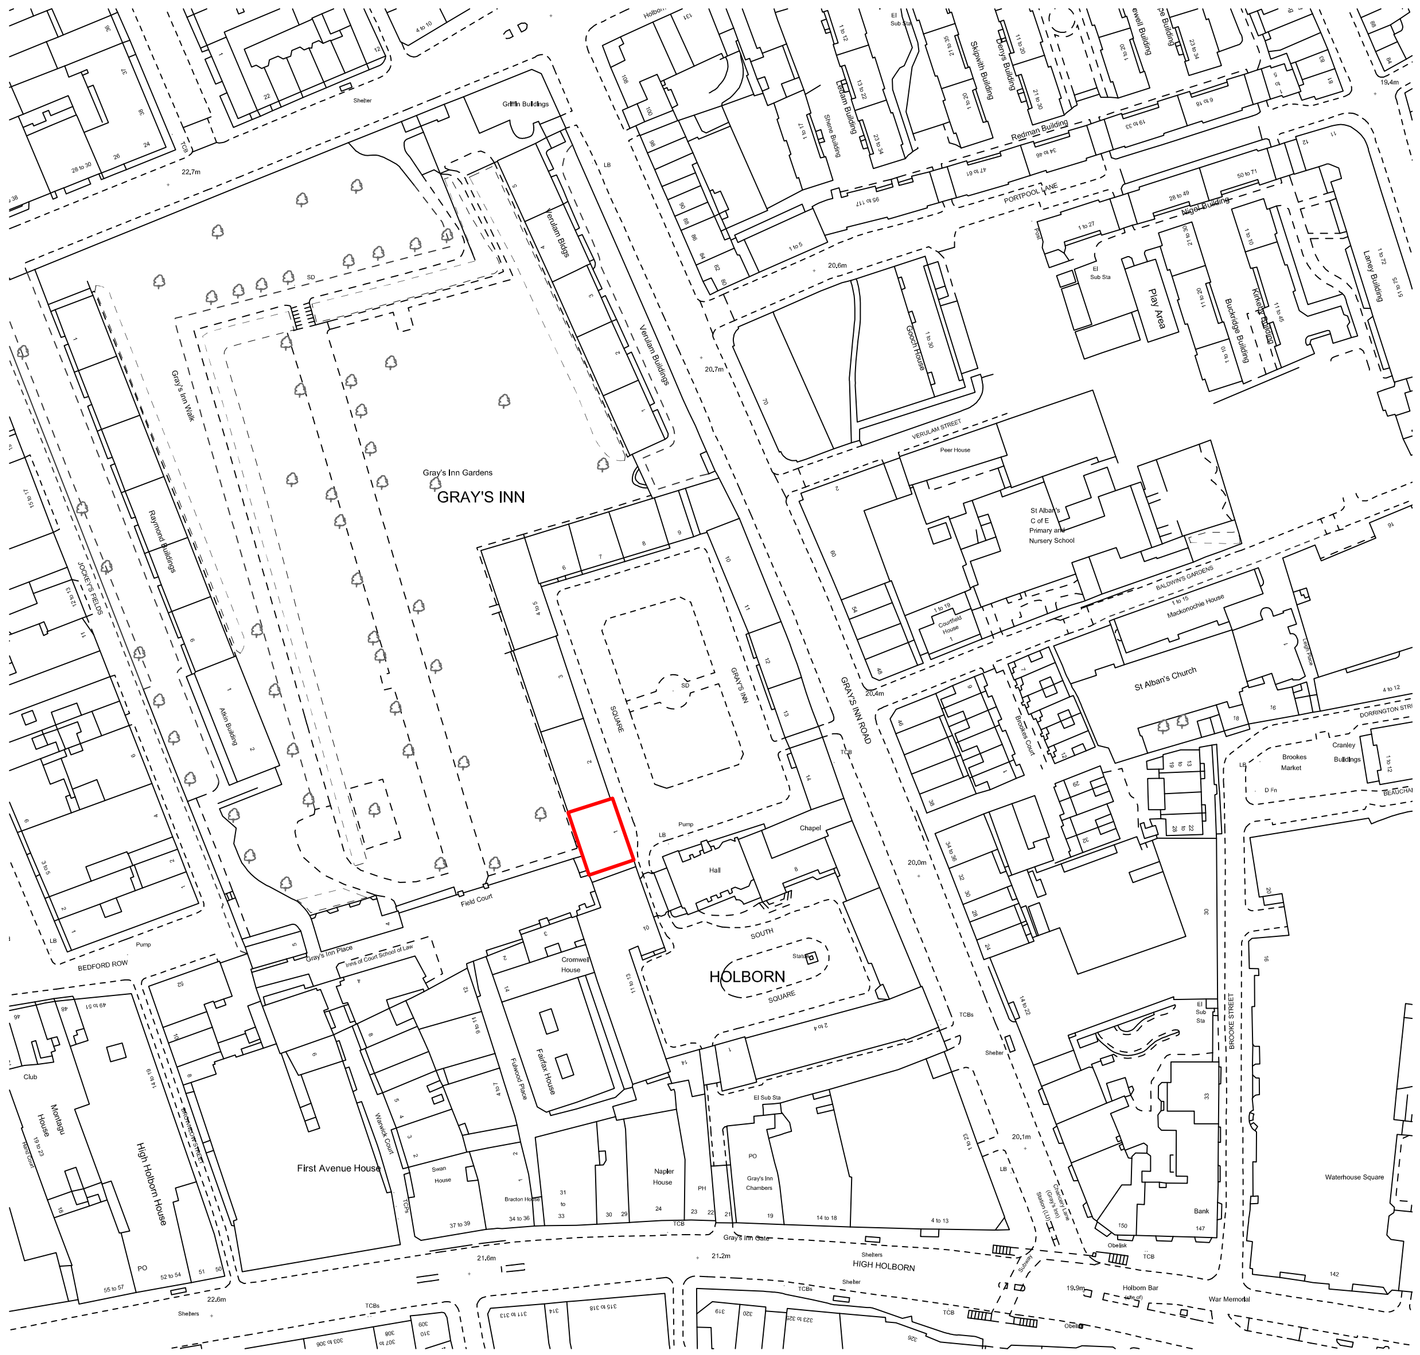
Gray's Inn Gardens
GRAY'S INN
HOLBORN
SOUTH
SQUARE
GRAYS INN ROAD
HIGH HOLBORN
First Avenue House
High Holborn House
BEDFORD ROW
Field Court
Hall
Chapel
Pump
Gray's Inn Place
Gray's Inn Place
Cromwell House
Fulwood House
Nicholas House
Gray's Inn Chambers
Barton House
Barnard House
Barnard Building
Barnard Building
Barnard Building