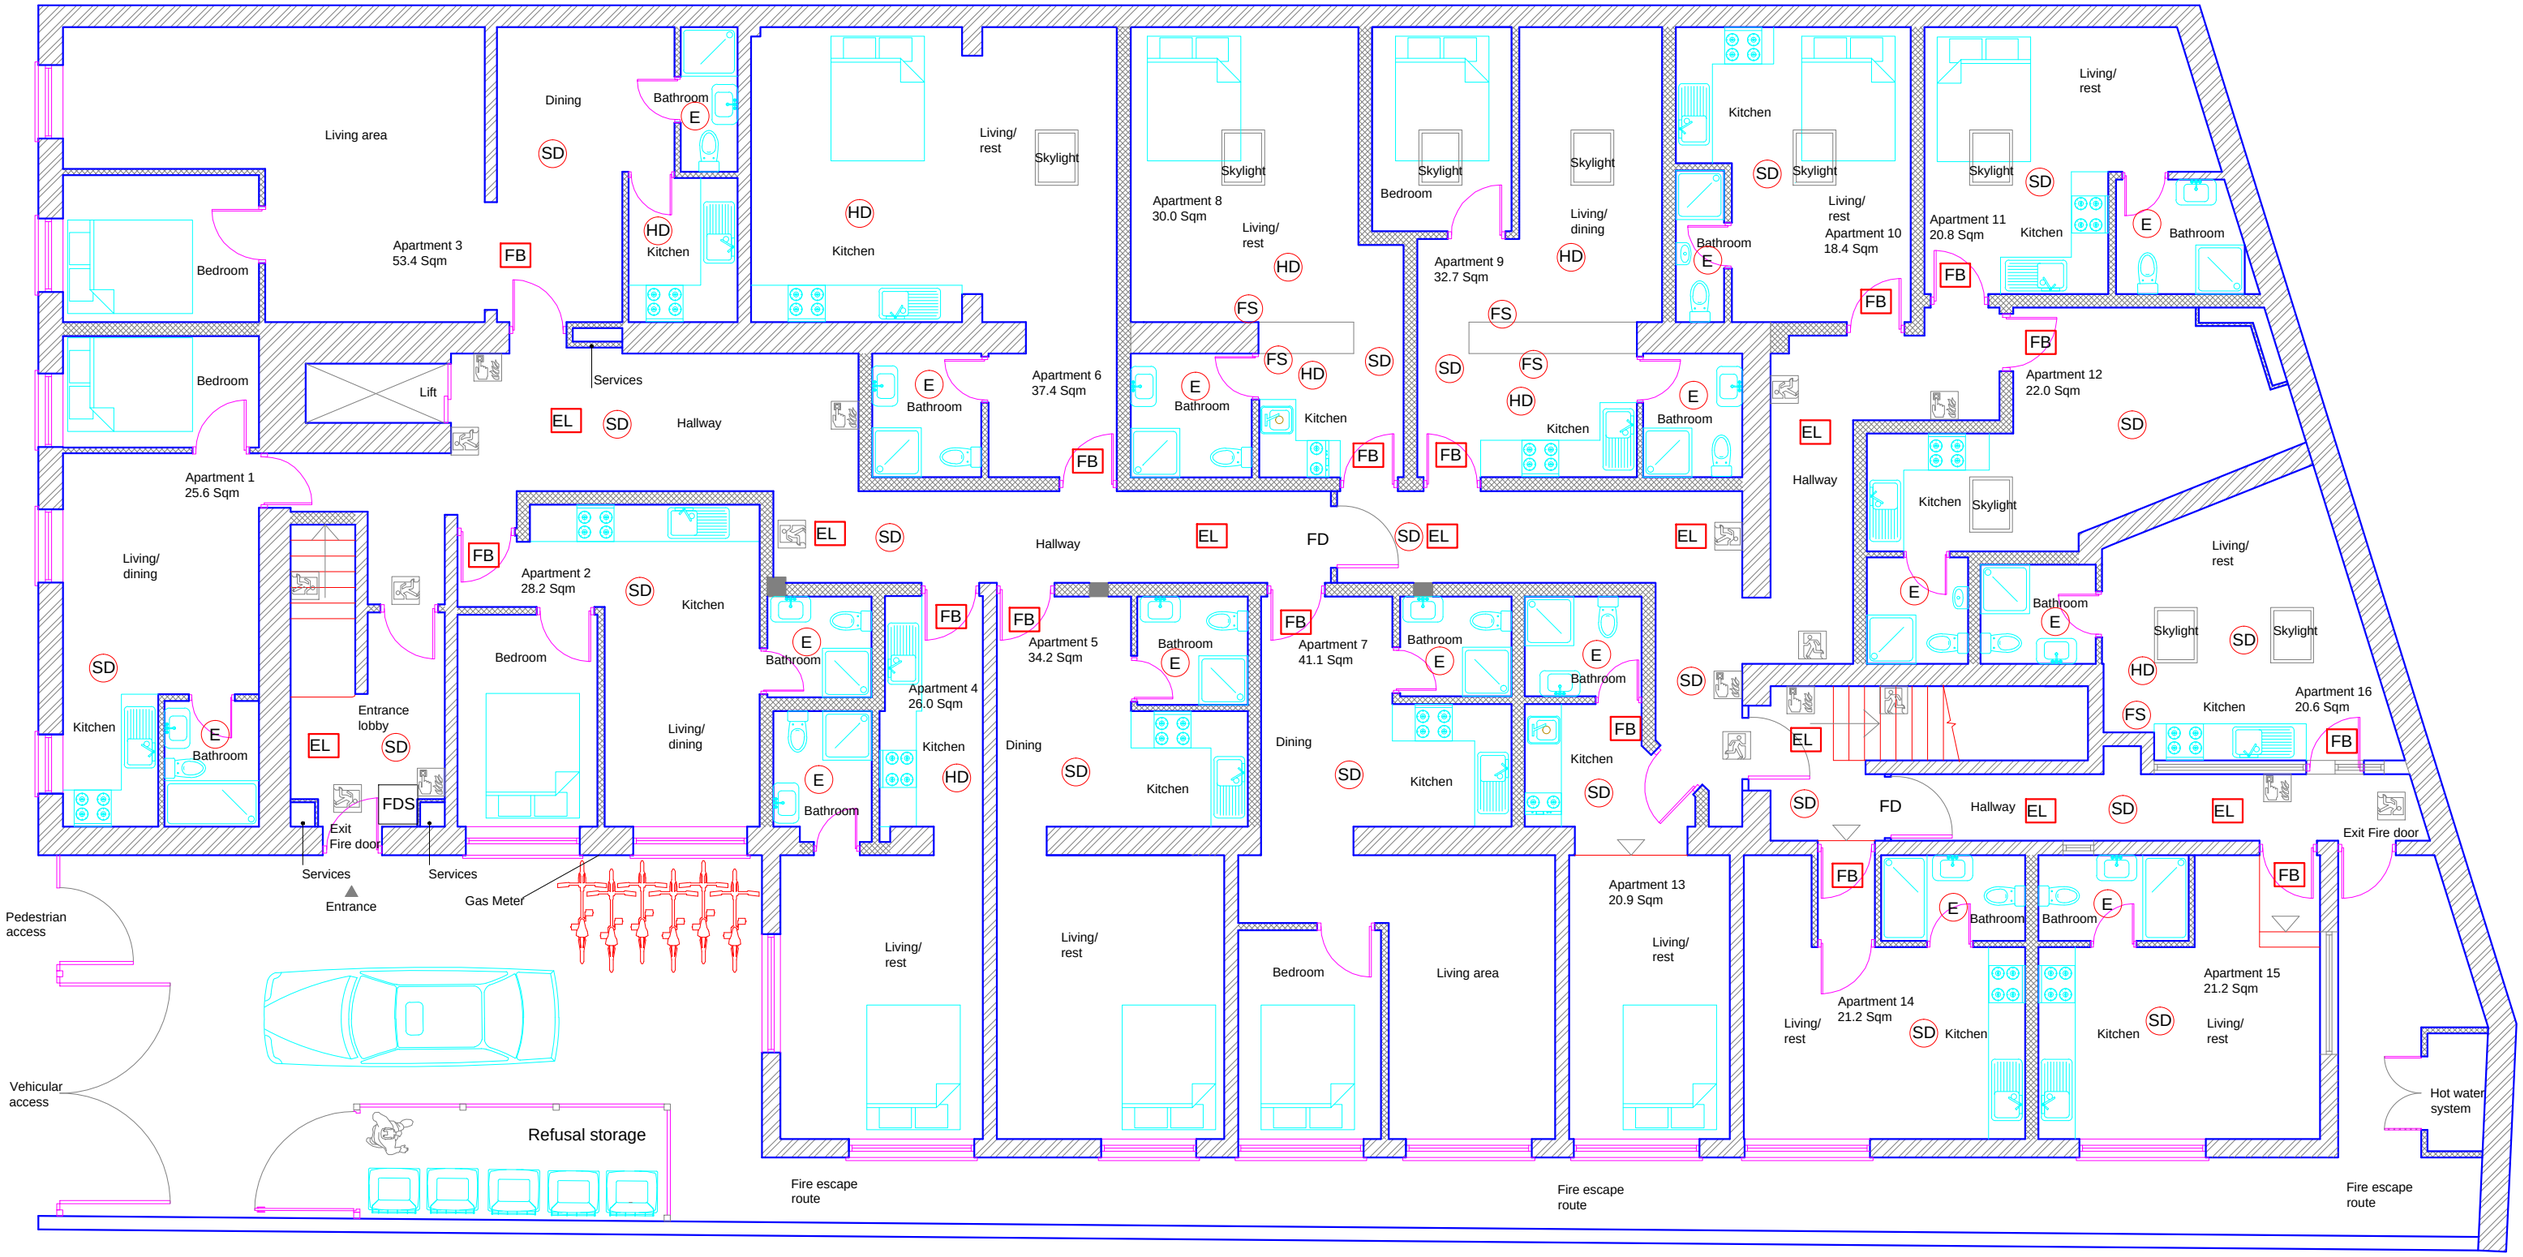
Living area
Dining
Bathroom
Living/
rest
Skylight
Kitchen
Bedroom
Apartment 3
53.4 Sqm
Apartment 8
30.0 Sqm
Apartment 9
32.7 Sqm
Living/
dining
Apartment 10
18.4 Sqm
Apartment 11
20.8 Sqm
Apartment 12
22.0 Sqm
Apartment 6
37.4 Sqm
Lift
Services
Hallway
Apartment 1
25.6 Sqm
Apartment 2
28.2 Sqm
Entrance
lobby
Exit
Fire door
Entrance
Gas Meter
Apartment 4
26.0 Sqm
Apartment 5
34.2 Sqm
Apartment 7
41.1 Sqm
Apartment 13
20.9 Sqm
Apartment 14
21.2 Sqm
Apartment 15
21.2 Sqm
Apartment 16
20.6 Sqm
Exit Fire door
Pedestrian
access
Vehicular
access
Refusal storage
Fire escape
route
Hot water
system
FB
SD
HD
E
FS
EL
FD
FDS