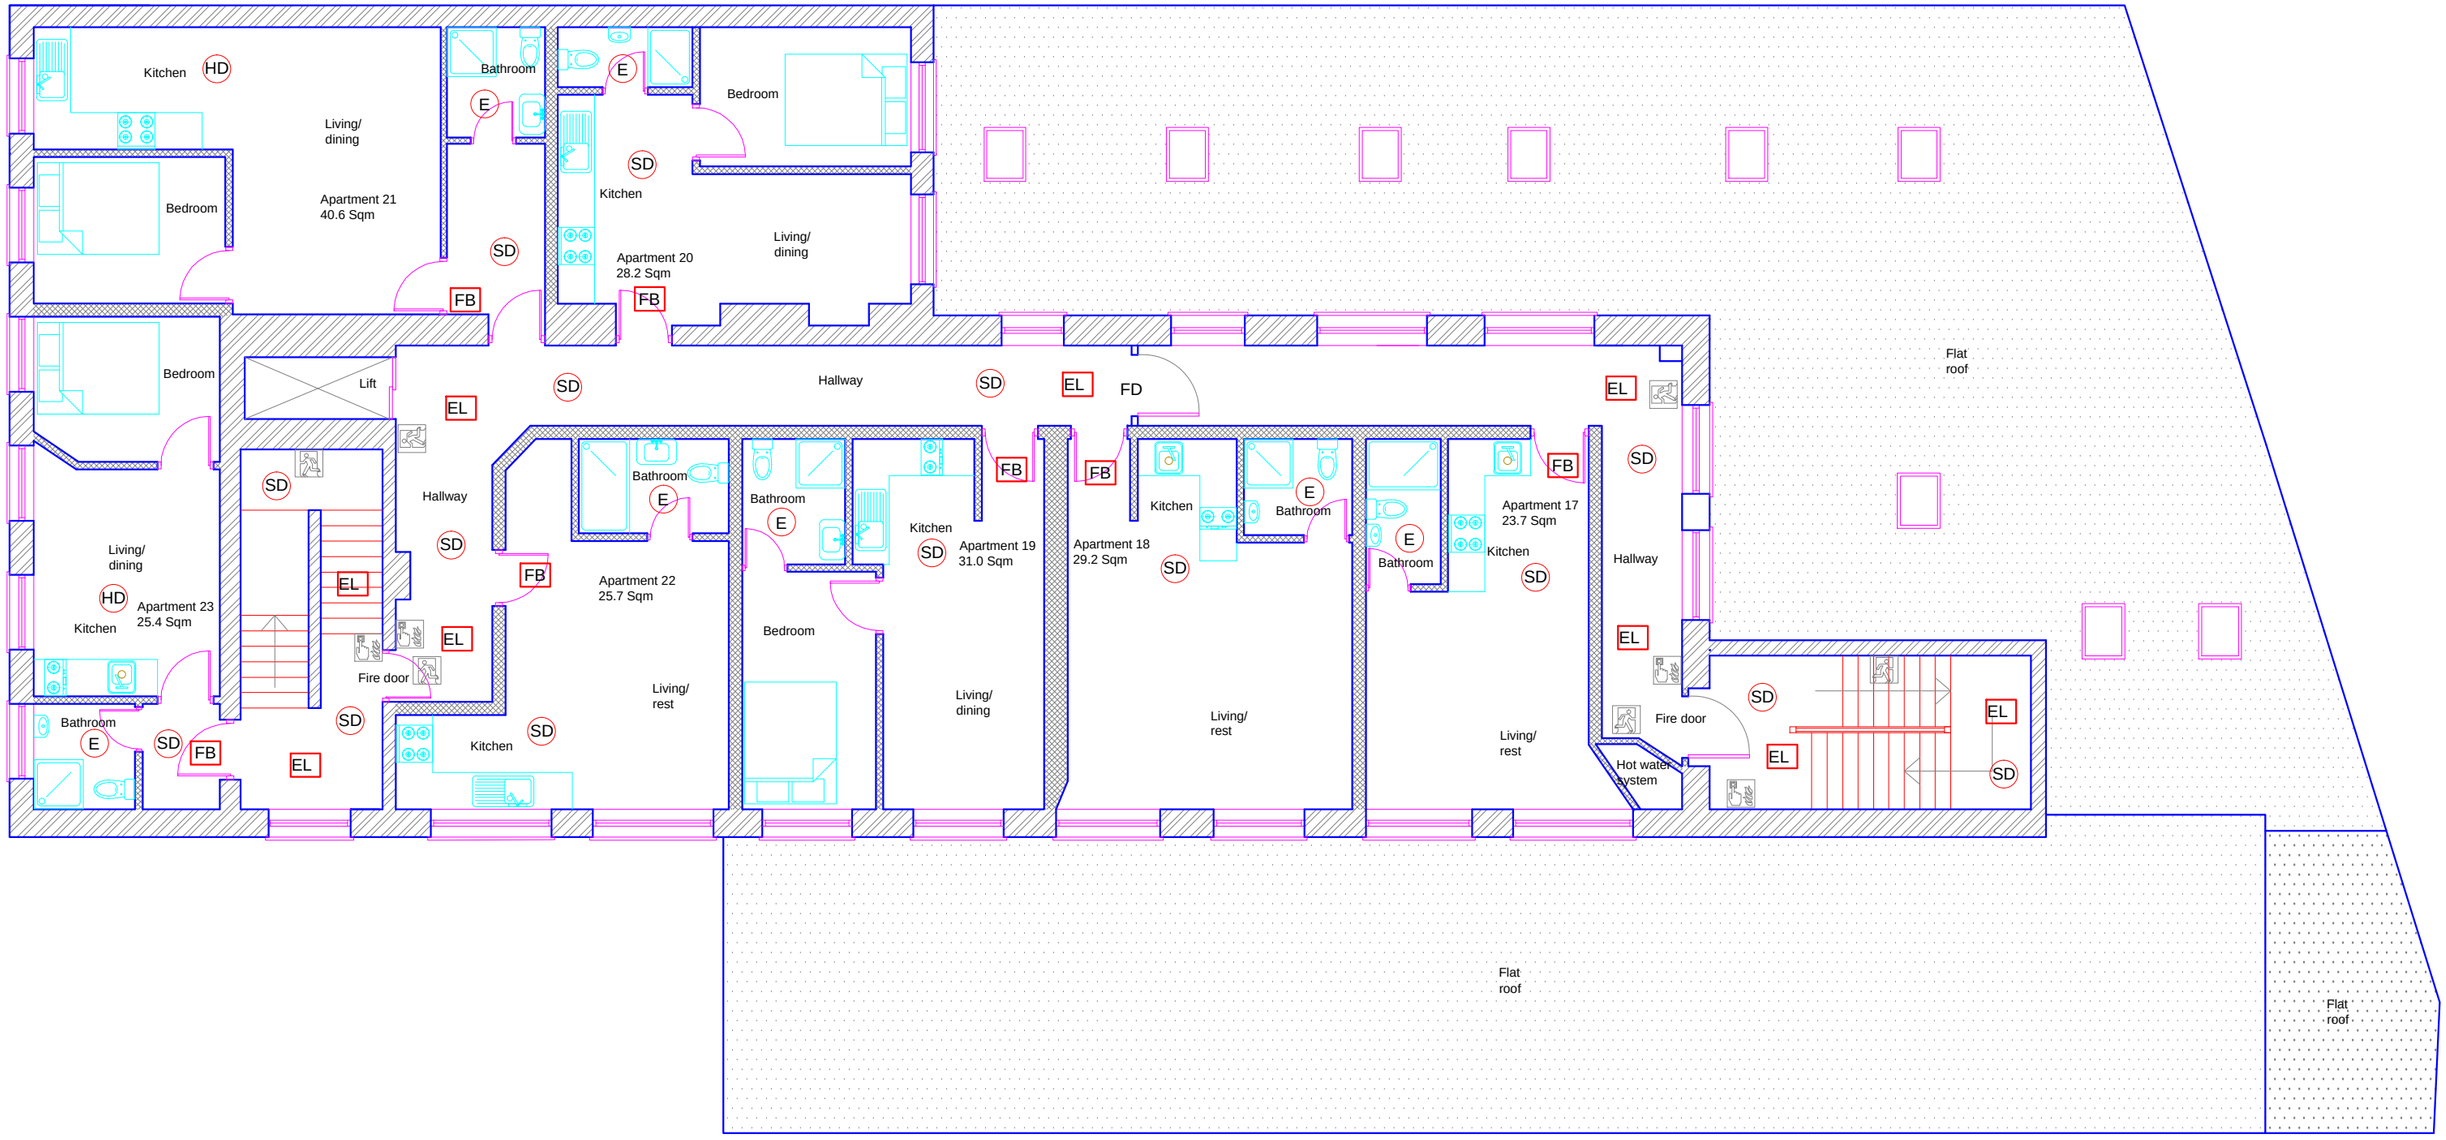
Kitchen
HD
Living/
dining
Bedroom
Apartment 21
40.6 Sqm
Bathroom
E
SD
FB
Bedroom
Kitchen
Apartment 20
28.2 Sqm
Living/
dining
Bedroom
Lift
EL
Hallway
FD
Flat
roof
Living/
dining
HD
Apartment 23
25.4 Sqm
Kitchen
Bathroom
Fire door
Apartment 22
25.7 Sqm
Living/
rest
Bathroom
Kitchen
Apartment 19
31.0 Sqm
Bedroom
Living/
dining
Apartment 18
29.2 Sqm
Living/
rest
Apartment 17
23.7 Sqm
Living/
rest
Hallway
Fire door
Hot water
system
Flat
roof
Flat
roof