Imperial Hotel

Existing Service Yard Section

IMPERIAL LONDON HOTELS

cube_design

AREA TENURE

- BEDROOM ACCOMODATION
- PLANT SPACES
- PUBLIC ACCESS (RECEPTION / DINING, MEETING ROOMS ETC)
- SERVICE / STAFF AREAS
- STAIR CORES

LEVELS TAKEN FROM SURVEY DRAWINGS

Sources:

Survey supplied by Maltby Surveys. Original elevation data received April 2018, with updates October 2018 and March 2019.

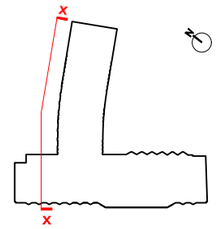

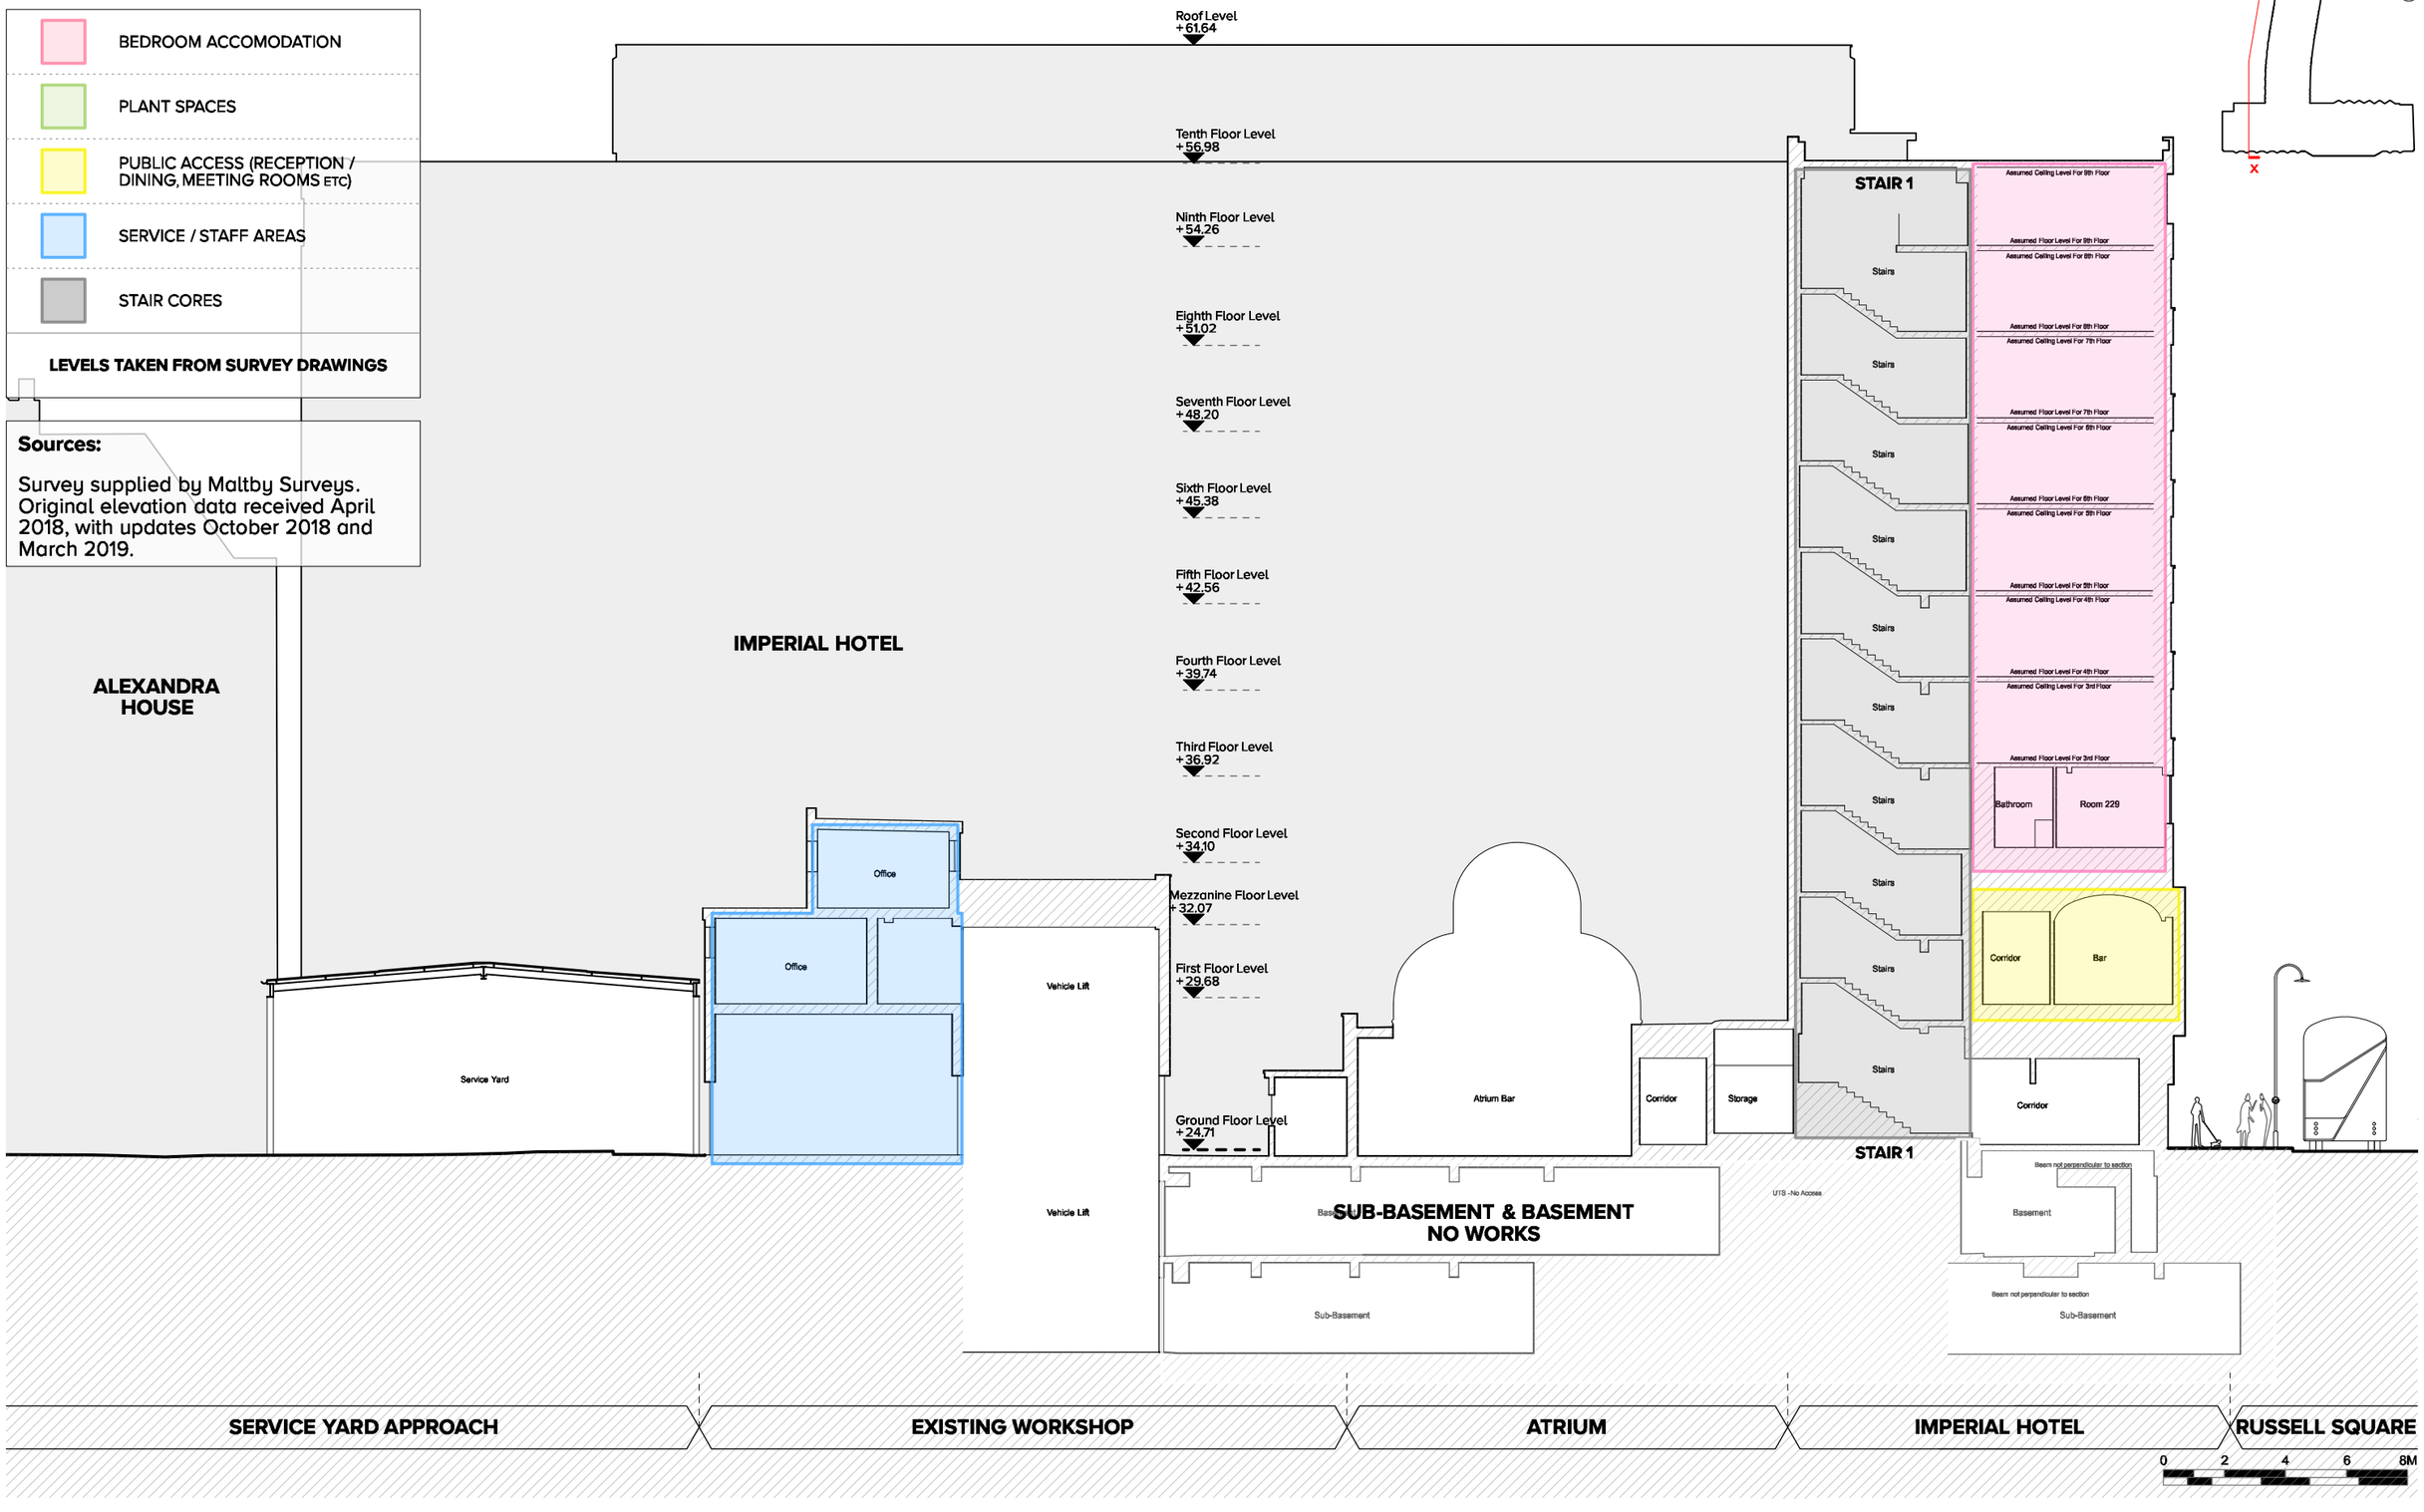

PLANNING

Revisions: A LGB JLS 21/05/19 Planning Issue.

scale 1:200 @ A3 date 09/04/2019
drawn LGB checked JLS

1289 - P1039 - A

www.cube-designltd.co.uk T: 01425 481 999

cube_design ©