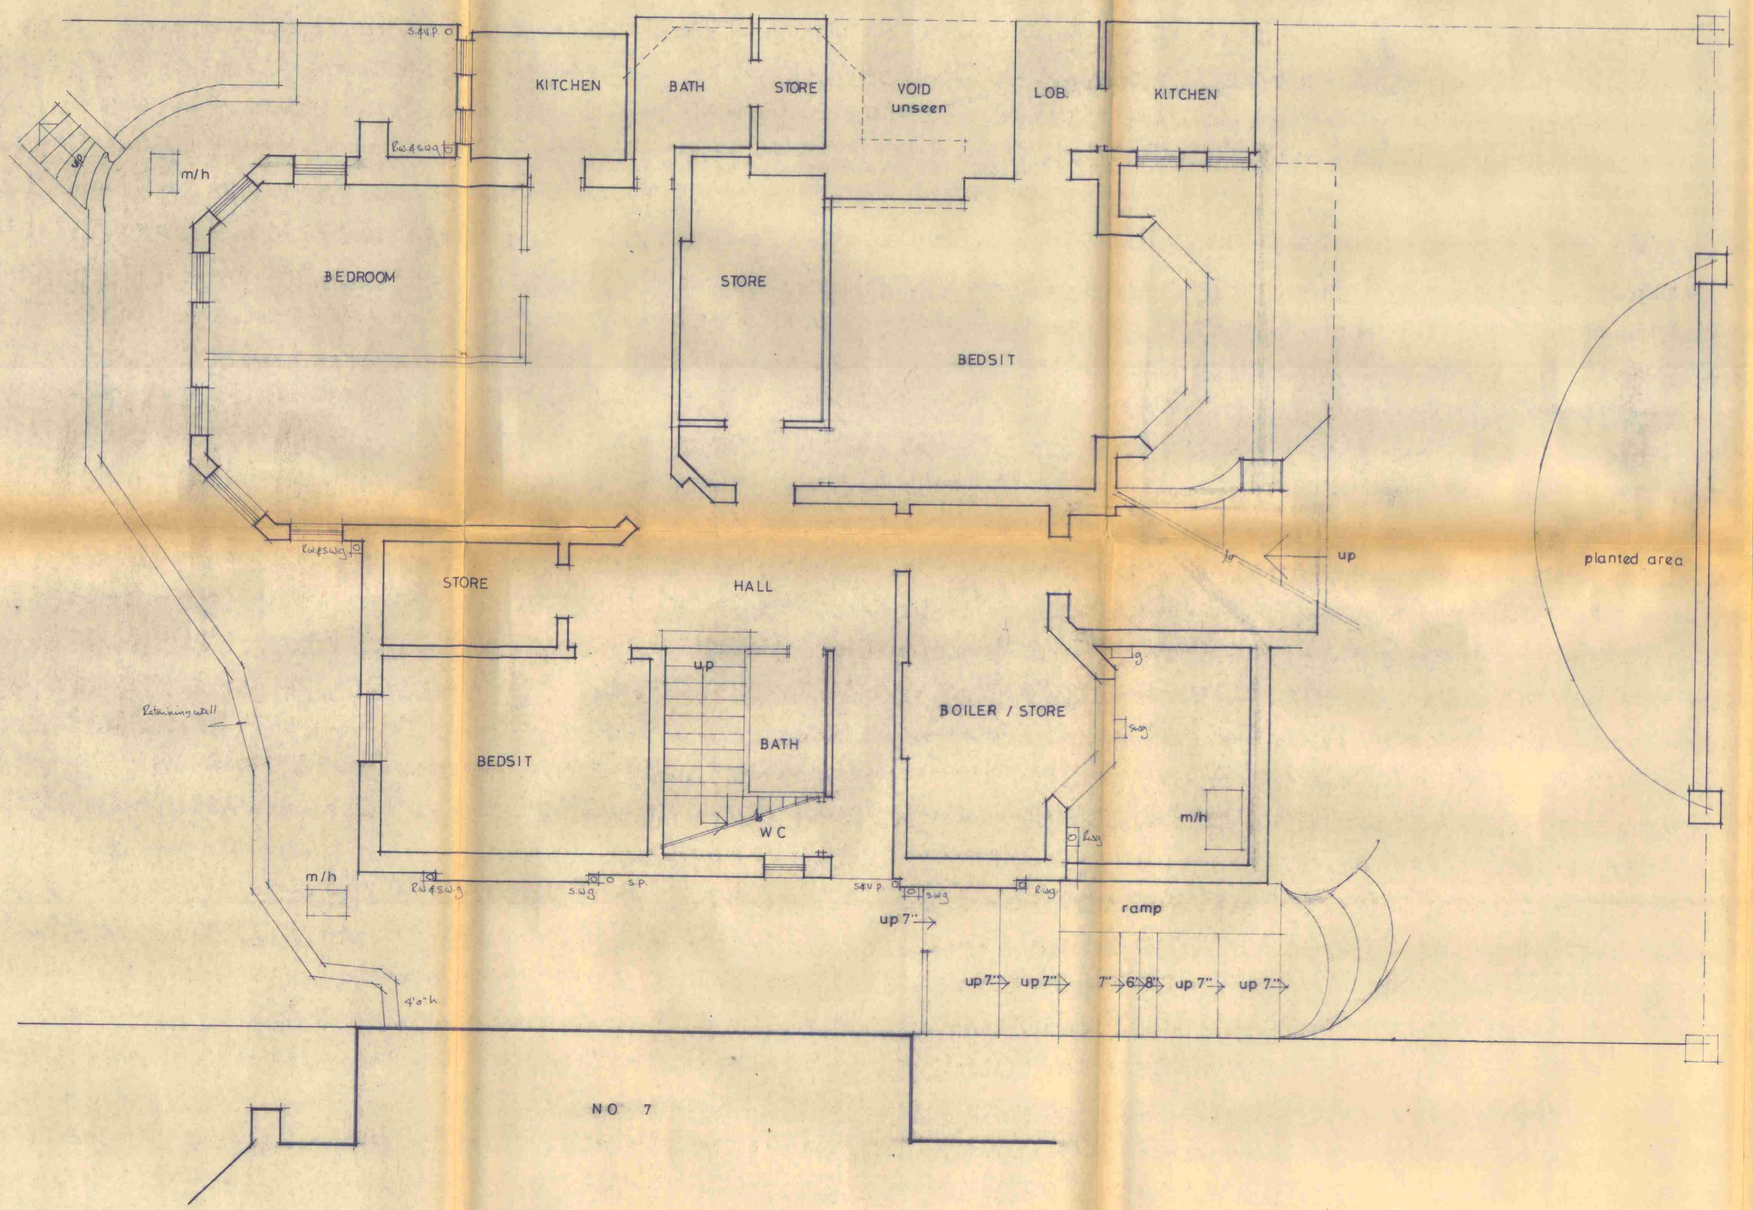

Case copy

LONDON BOROUGH OF CAMDEN
TOWN AND COUNTRY PLANNING ACTS
09 MAR 1988
PLANS APPROVED ~~NOT APPROVED~~
ON BEHALF OF THE COUNCIL

no	date	revision

TP 8702849
AND 8803546.

job
9 STRATHRAY GARDENS
N.W. 3.

title
SURVEY OF BASEMENT

notes

scale	dwg no	rev
1/4	SG 1/5	
date ~~JUNE~~ 87		

Roger J. Isaacs, F.S.V.A.
Consultant Surveyor

PHILIP FISHER & CO
Estate Agents . Surveyors
Auctioneers . Valuers
Property Consultants

379 Hendon Way
Hendon
London NW4
(01) 202 6565

also at 151 Park Road
St. John's Wood
London NW8 7HT
(01) 722 7789