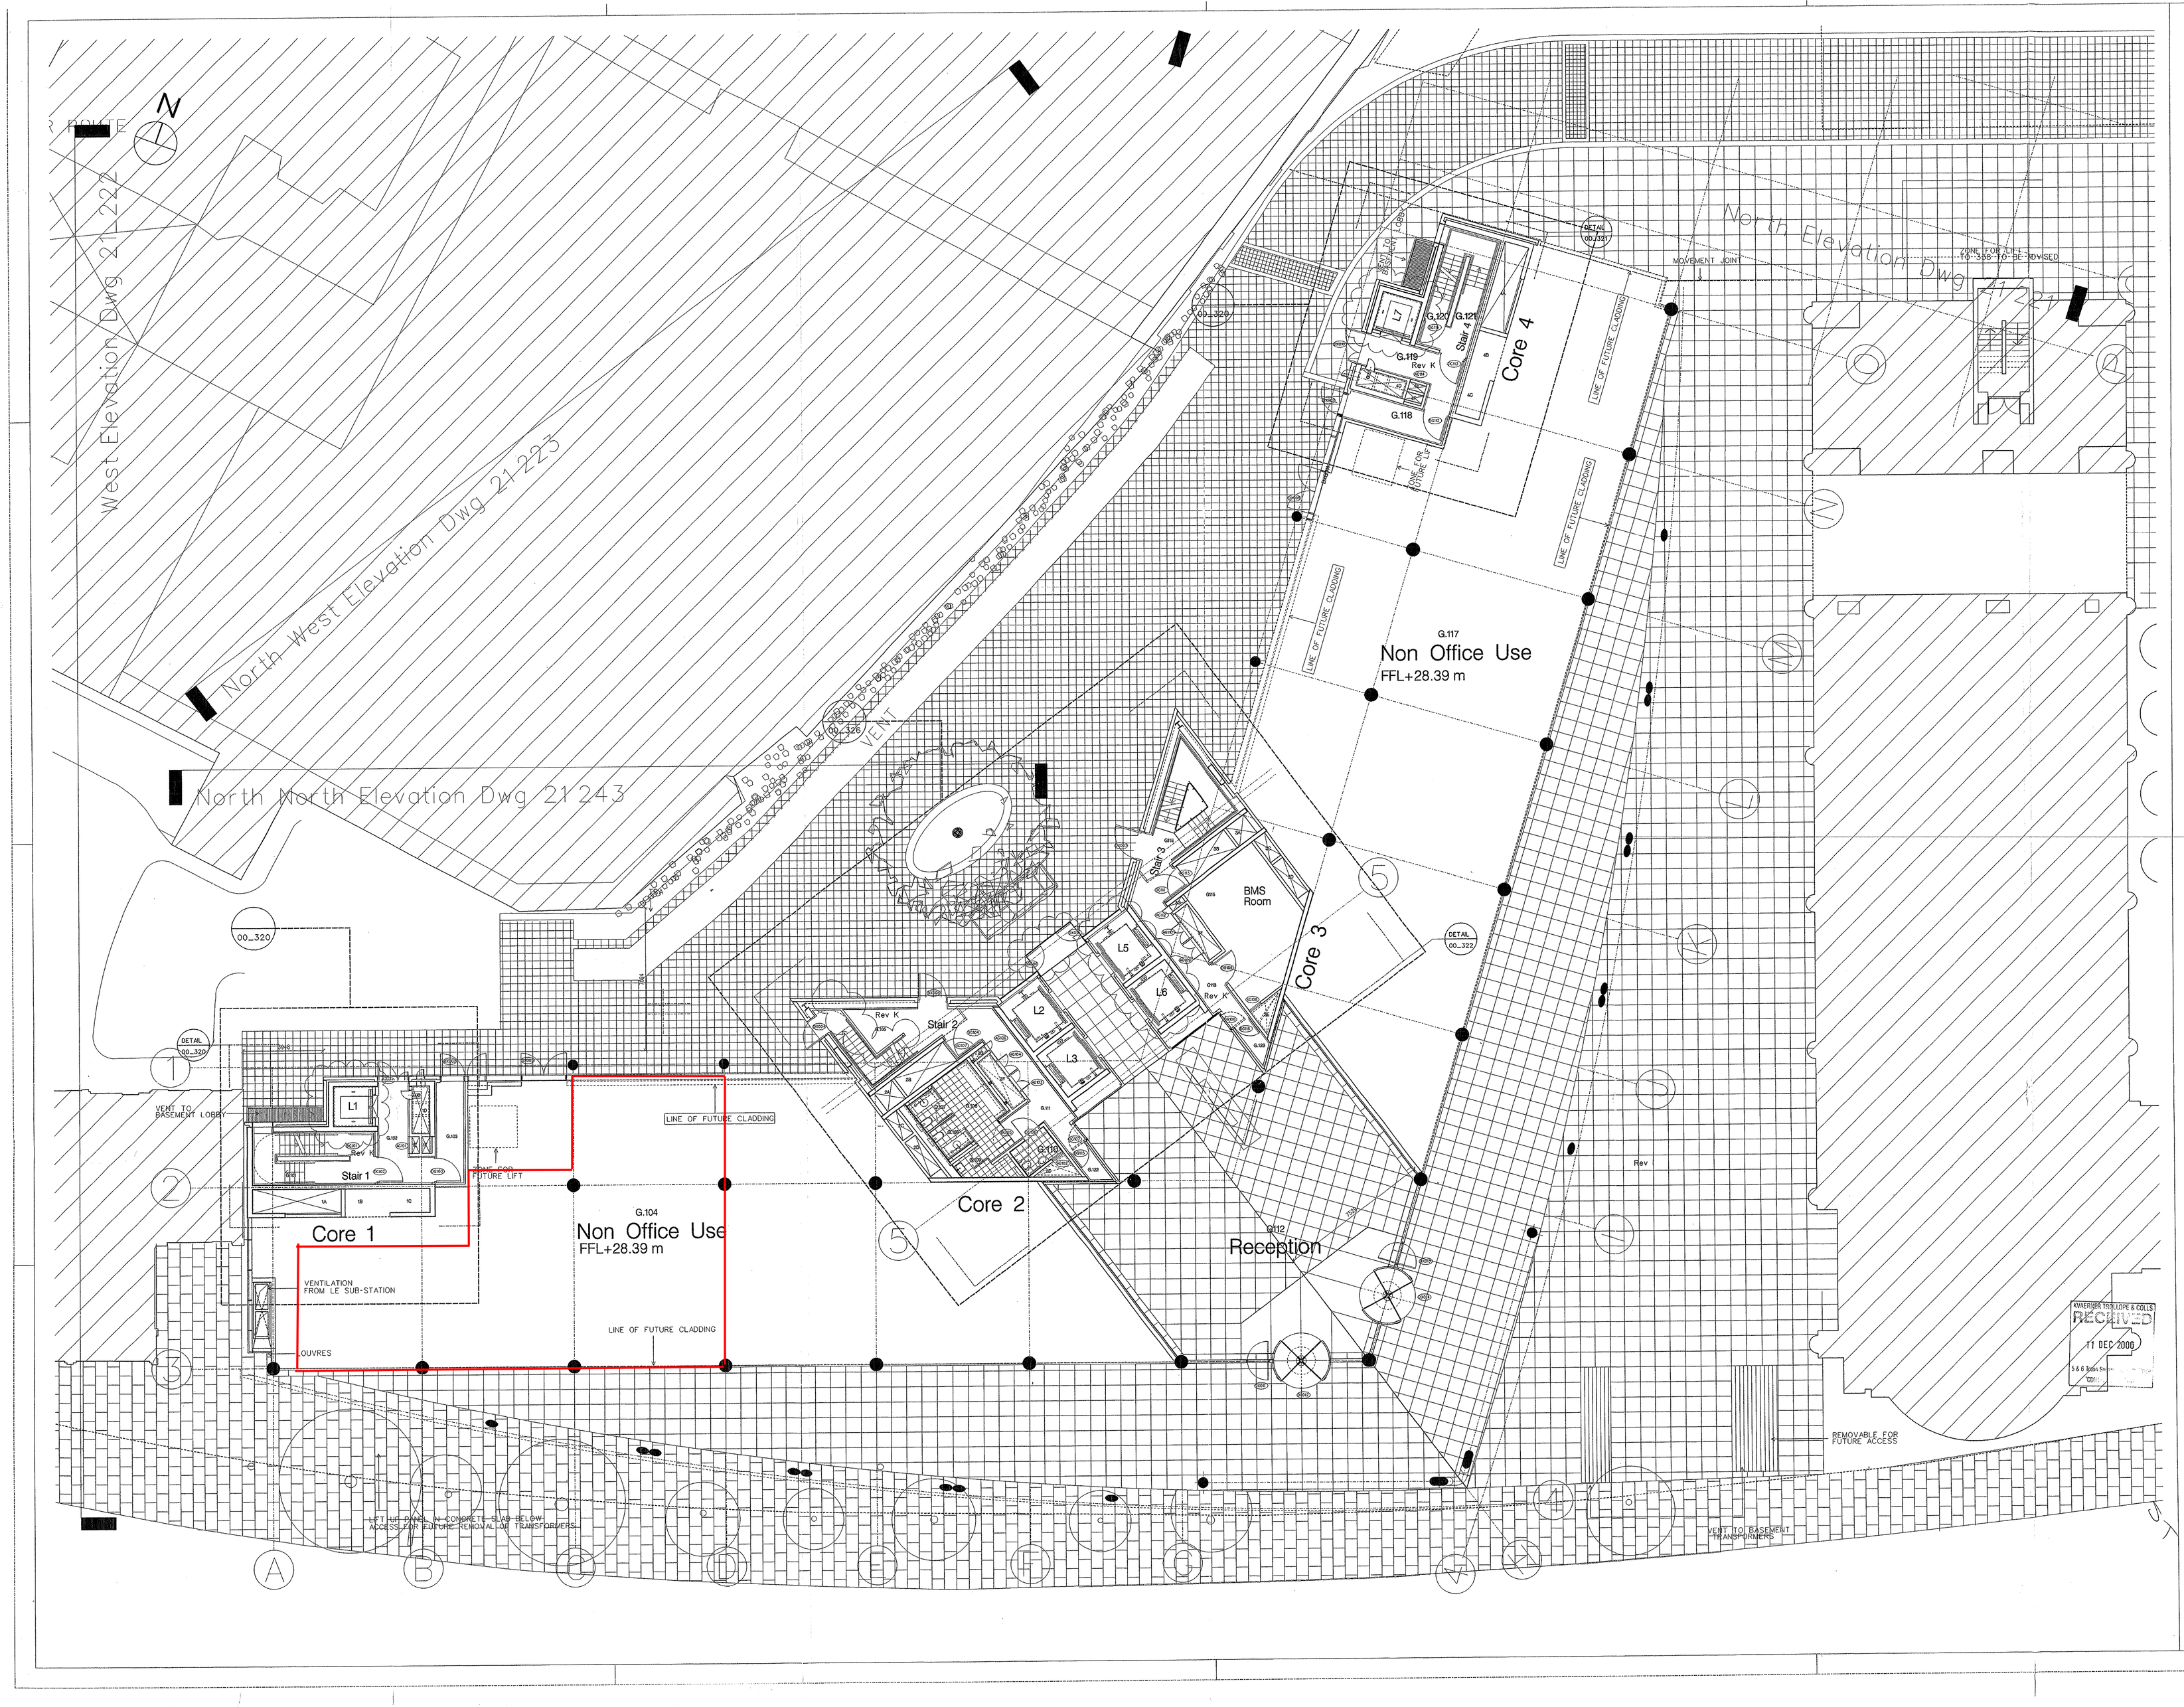

DO NOT SCALE FROM THIS DRAWING
NOTES:

SEE LANDSCAPE ARCHITECTS DRAWINGS FOR EXTERNAL WORKS LAYOUT/DETAILS

A0

REV	DATE	AMENDMENT
K	08.12.00	CORES 1 + 4 SHAFT DIMS REVISED CORE 2, STAIR 2 BLOCKWORK OMMITTED
J	27.10.00	CORE WALLS AMMENDED
I	20.10.00	ENTRANCE HALL WALLS, CORES AND PAVING AMMENDED
H	22.08.00	LIFT LOBBY REVISED EXTERNAL DOOR REFERENCES REVISED RISER DOORS REVISED
G	10.07.00	DOORS AND ACCESS PANELS AMENDED
F	12.06.00	RISER DOORS NUMBERS ADDED CORE SMOKE VENTS REVISED
E	13.04.00	STAGE E ISSUE
	21.02.00	2 VENTS SIZE UPDATED
D	16.02.00	COLUMNS ON GRID 4 RELOCATED LANDSCAPE UPDATED&2VENTS ADDED
C	28.01.00	DESIGN TEAM ISSUE
B	24.01.00	1st STAGE TENDER ATRIA PACKAGE
A	27.01.00	GENERAL ISSUE

KEY PLAN

TITLE

5 Triton Square
Regents Place
London NW1

LOGO

AVISERSIN TROLLOPE & COLLS
RECEIVED
11 DEC 2000
5 & 6 Triton Square
CO

SHEPPARD ROBSON
ARCHITECTURE URBAN DESIGN PLANNING INTERIORS

LOCATION 77 PARKWAY , CAMDEN TOWN , LONDON , NW1 7PU
PHONE +44 0 20 7504 1700 FAX +44 0 20 7504 1701
WEBSITE www.sheppardrobson.com E-MAIL sr.mail@sheppardrobson.com

DRAWING

GROUND FLOOR PLAN

SCALE	DATE	ORIGINATOR	CHECKED	APPROVED
1:100	03/09/99			

STATUS

CONTRACT

DRAWING NO.	REV
1984_00_303	K

Plotted 07 DEC 2000

Filename p:\sheppardrobson\1984\plot\00\00_303.plt