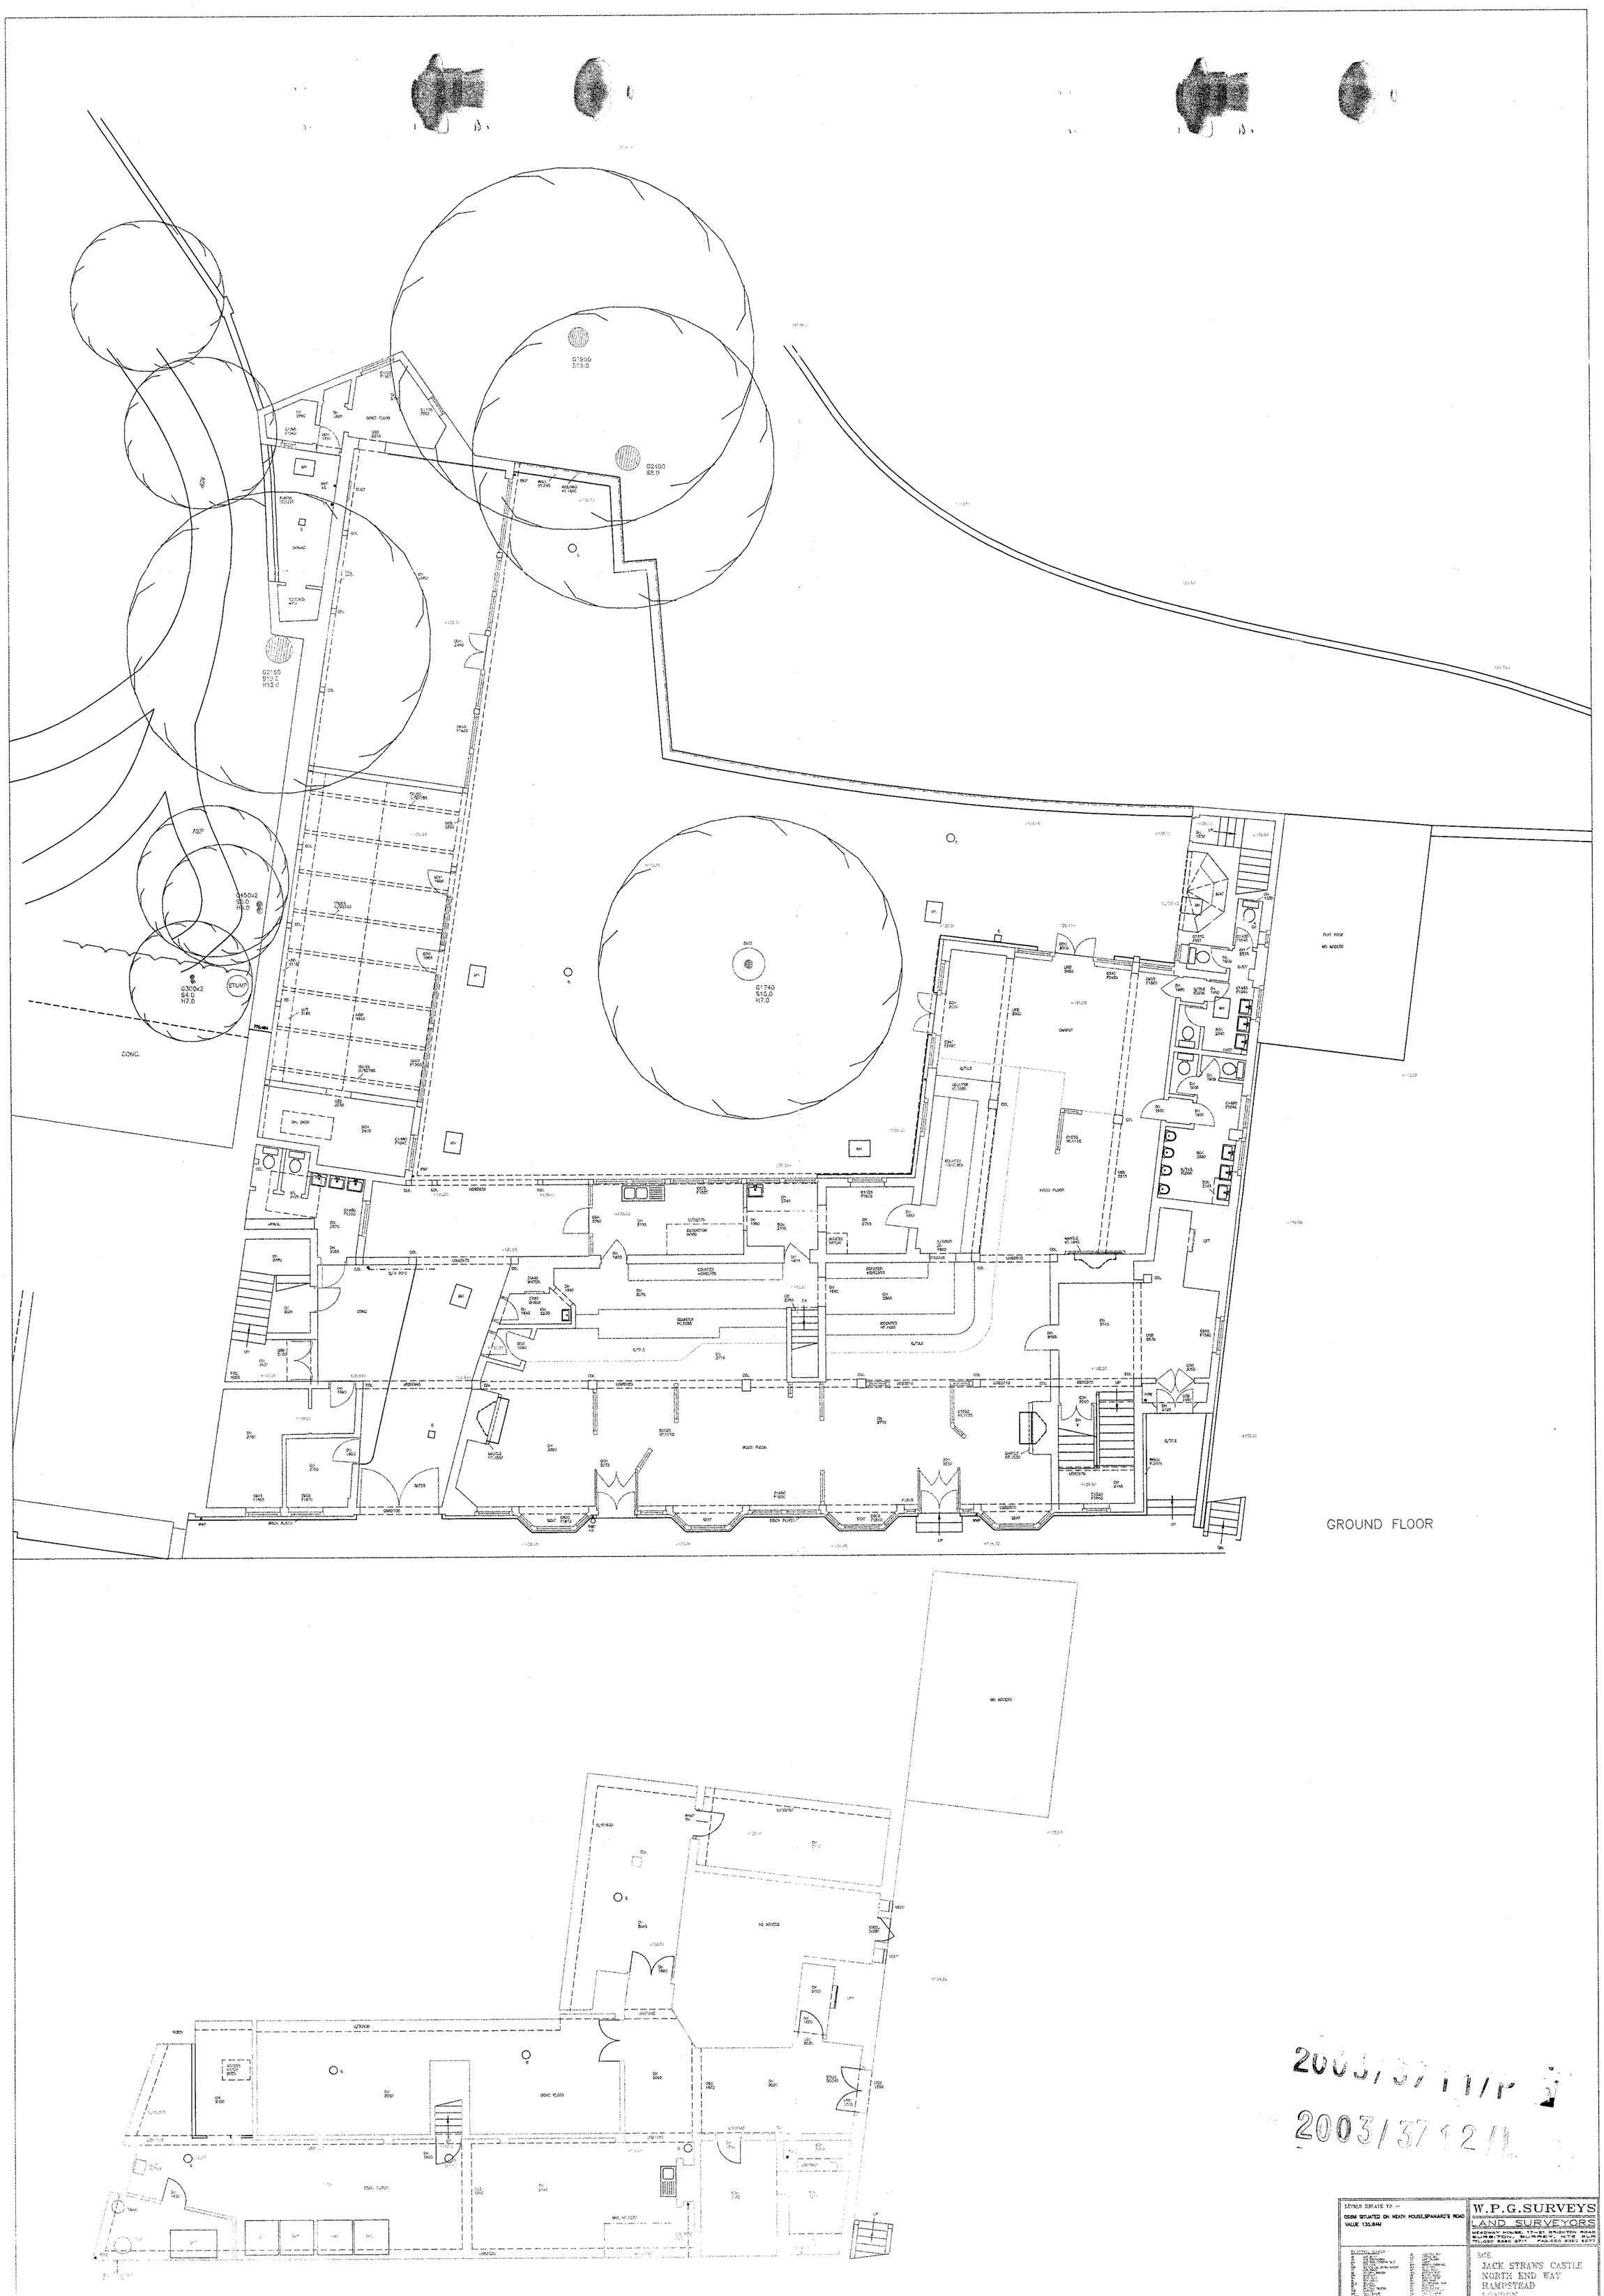

GROUND FLOOR

2003/3711/P

2003/3712/L

LEASES SIMILAR TO :-
DGRM SITUATED ON HEATH HOUSE,SPANIARD'S ROAD
VALUE 135.84M

W.P.G.SURVEYS
LAND SURVEYORS
MEADWAY HOUSE, 17-21 BRIGHTON ROAD
SURBITON, SURREY, KT6 5LR
TEL:020 8399 3711 FAX:020 8399 6277

SITE
JACK STRAWS CASTLE
NORTH END WAY
HAMPSTEAD
LONDON
NW3

EXISTING FLOOR PLANS