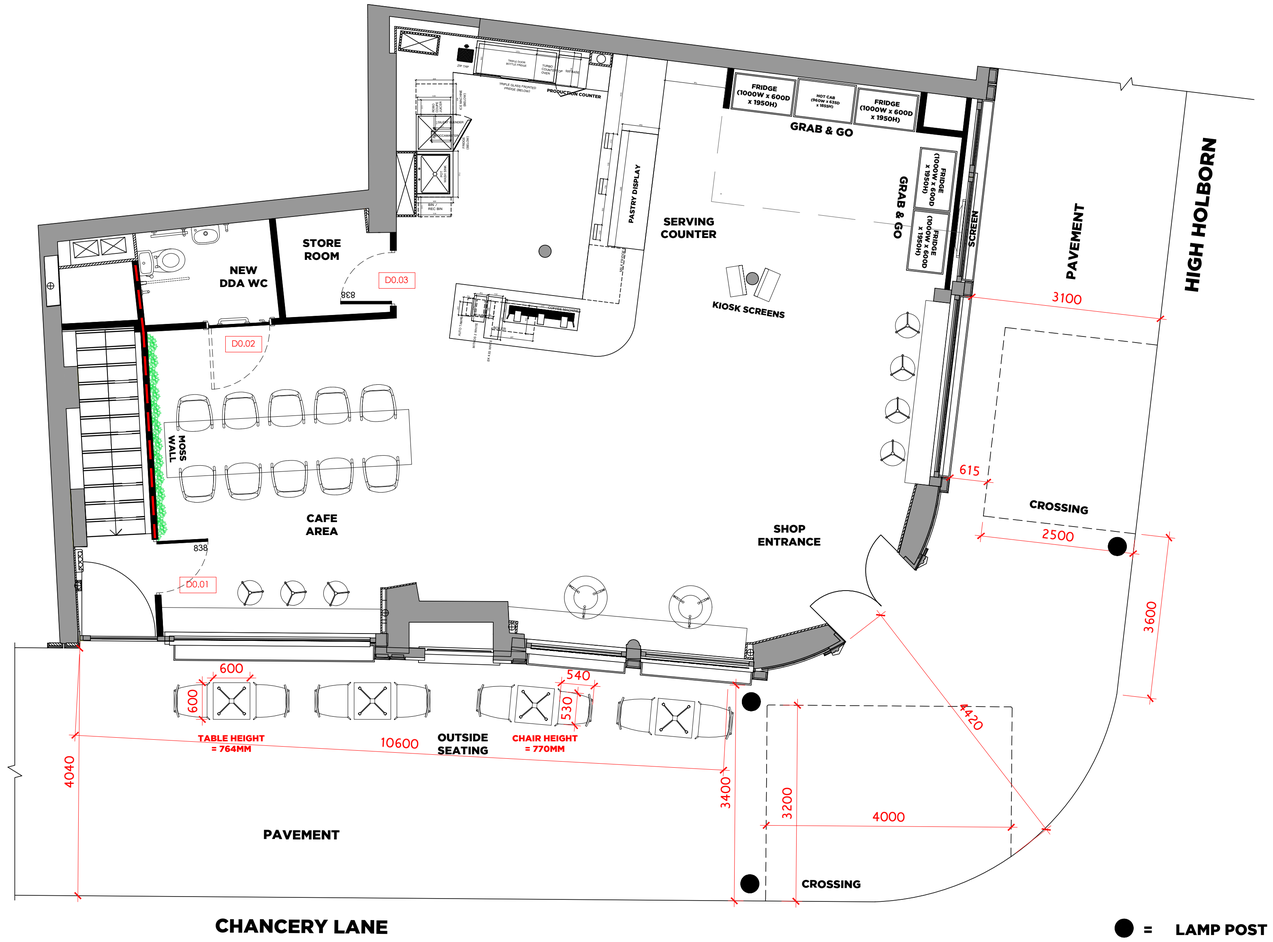


## NOTES

THIRDWAY INTERIORS DO NOT ACCEPT LIABILITY FOR ANY ERRORS AND OMISSIONS ARISING FROM THE PREPARATION OF BASE BUILD DRAWINGS WHICH ARE DERIVED FROM ORIGINAL MATERIAL PROVIDED BY OTHERS.

ALL DISCREPANCIES ARE TO BE REPORTED TO THIRDWAY INTERIORS.

GRID LINES ARE FOR REFERENCE PURPOSES ONLY.

ALL DIMENSIONS TO BE VERIFIED BY CONTRACTOR ON SITE PRIOR TO ANY WORKS COMMENCING.

DO NOT SCALE FROM THIS DRAWING.

THIS DOCUMENT IS THE PROPERTY OF THIRDWAY INTERIORS. COPYRIGHT IS RESERVED BY THEM, AND THE DRAWING IS ISSUED ON THE CONDITION THAT IT IS NOT COPIED, REPRODUCED OR RETAINED BY, NOR DISCLOSED TO ANY UNAUTHORISED PERSON, EITHER WHOLLY OR IN PART, WITHOUT THE CONSENT IN WRITING FROM THIRDWAY INTERIORS.

**© THIRDWAY INTERIORS**

## GENERAL KEY

- D1.01 — DOOR REFERENCE NUMBER
- R1.01 — ROOM REFERENCE NUMBER
- PLY LINED WALL
- NEW 100mm FULL HEIGHT PARTITION (RAF TO FCL)
- NEW 100mm HALF HEIGHT PARTITION - TO MATCH HEIGHT OF FRIDGE (FROM RAF)
- NEW 12mm GLASS PARTITION
- NEW SOLID CORE TIMBER DOOR (SEE DOOR SCHEDULE)
- NEW FRAMED GLASS DOOR (SEE DOOR SCHEDULE)

## STATUS

- **Approval / Comment**
- **Building Control**
- **Contract**
- **Construction**
- **As-Built**

## REVISION DETAIL

| REV | DETAIL | BY | DATE |
|---|---|---|---|
| - | - | - | - |
| - | - | - | - |
## CLIENT

**GULBAHAR UK**

## PROJECT ADDRESS

**74 CHANCERY LANE**
**LONDON**
**W2A 1AD**

## DRAWING TITLE

**GROUND FLOOR**
**GENERAL ARRANGEMENT**
**WORKING DRAWING**

| | |
|---|---|
| DWG NO: | **22650-00-GA** |
| REVISION: | **11** |
| SCALE @A1: | **1:50** @ A3: **1:100** |
| DATE: | **11.09.19** |
| DRAWN BY: | **EW** |
| CHECKED BY: | **DJ** |

5m 4m 3m 2m 1m 0

THIRDWAY

C:\Users\Daniel.Jerram\Box\01. All TWI Client Projects\GULBAHAR UK – CHANCERY LANE – 22650\03. Design CAD\Construction Drawings\REV L\TWI-22650.dwg