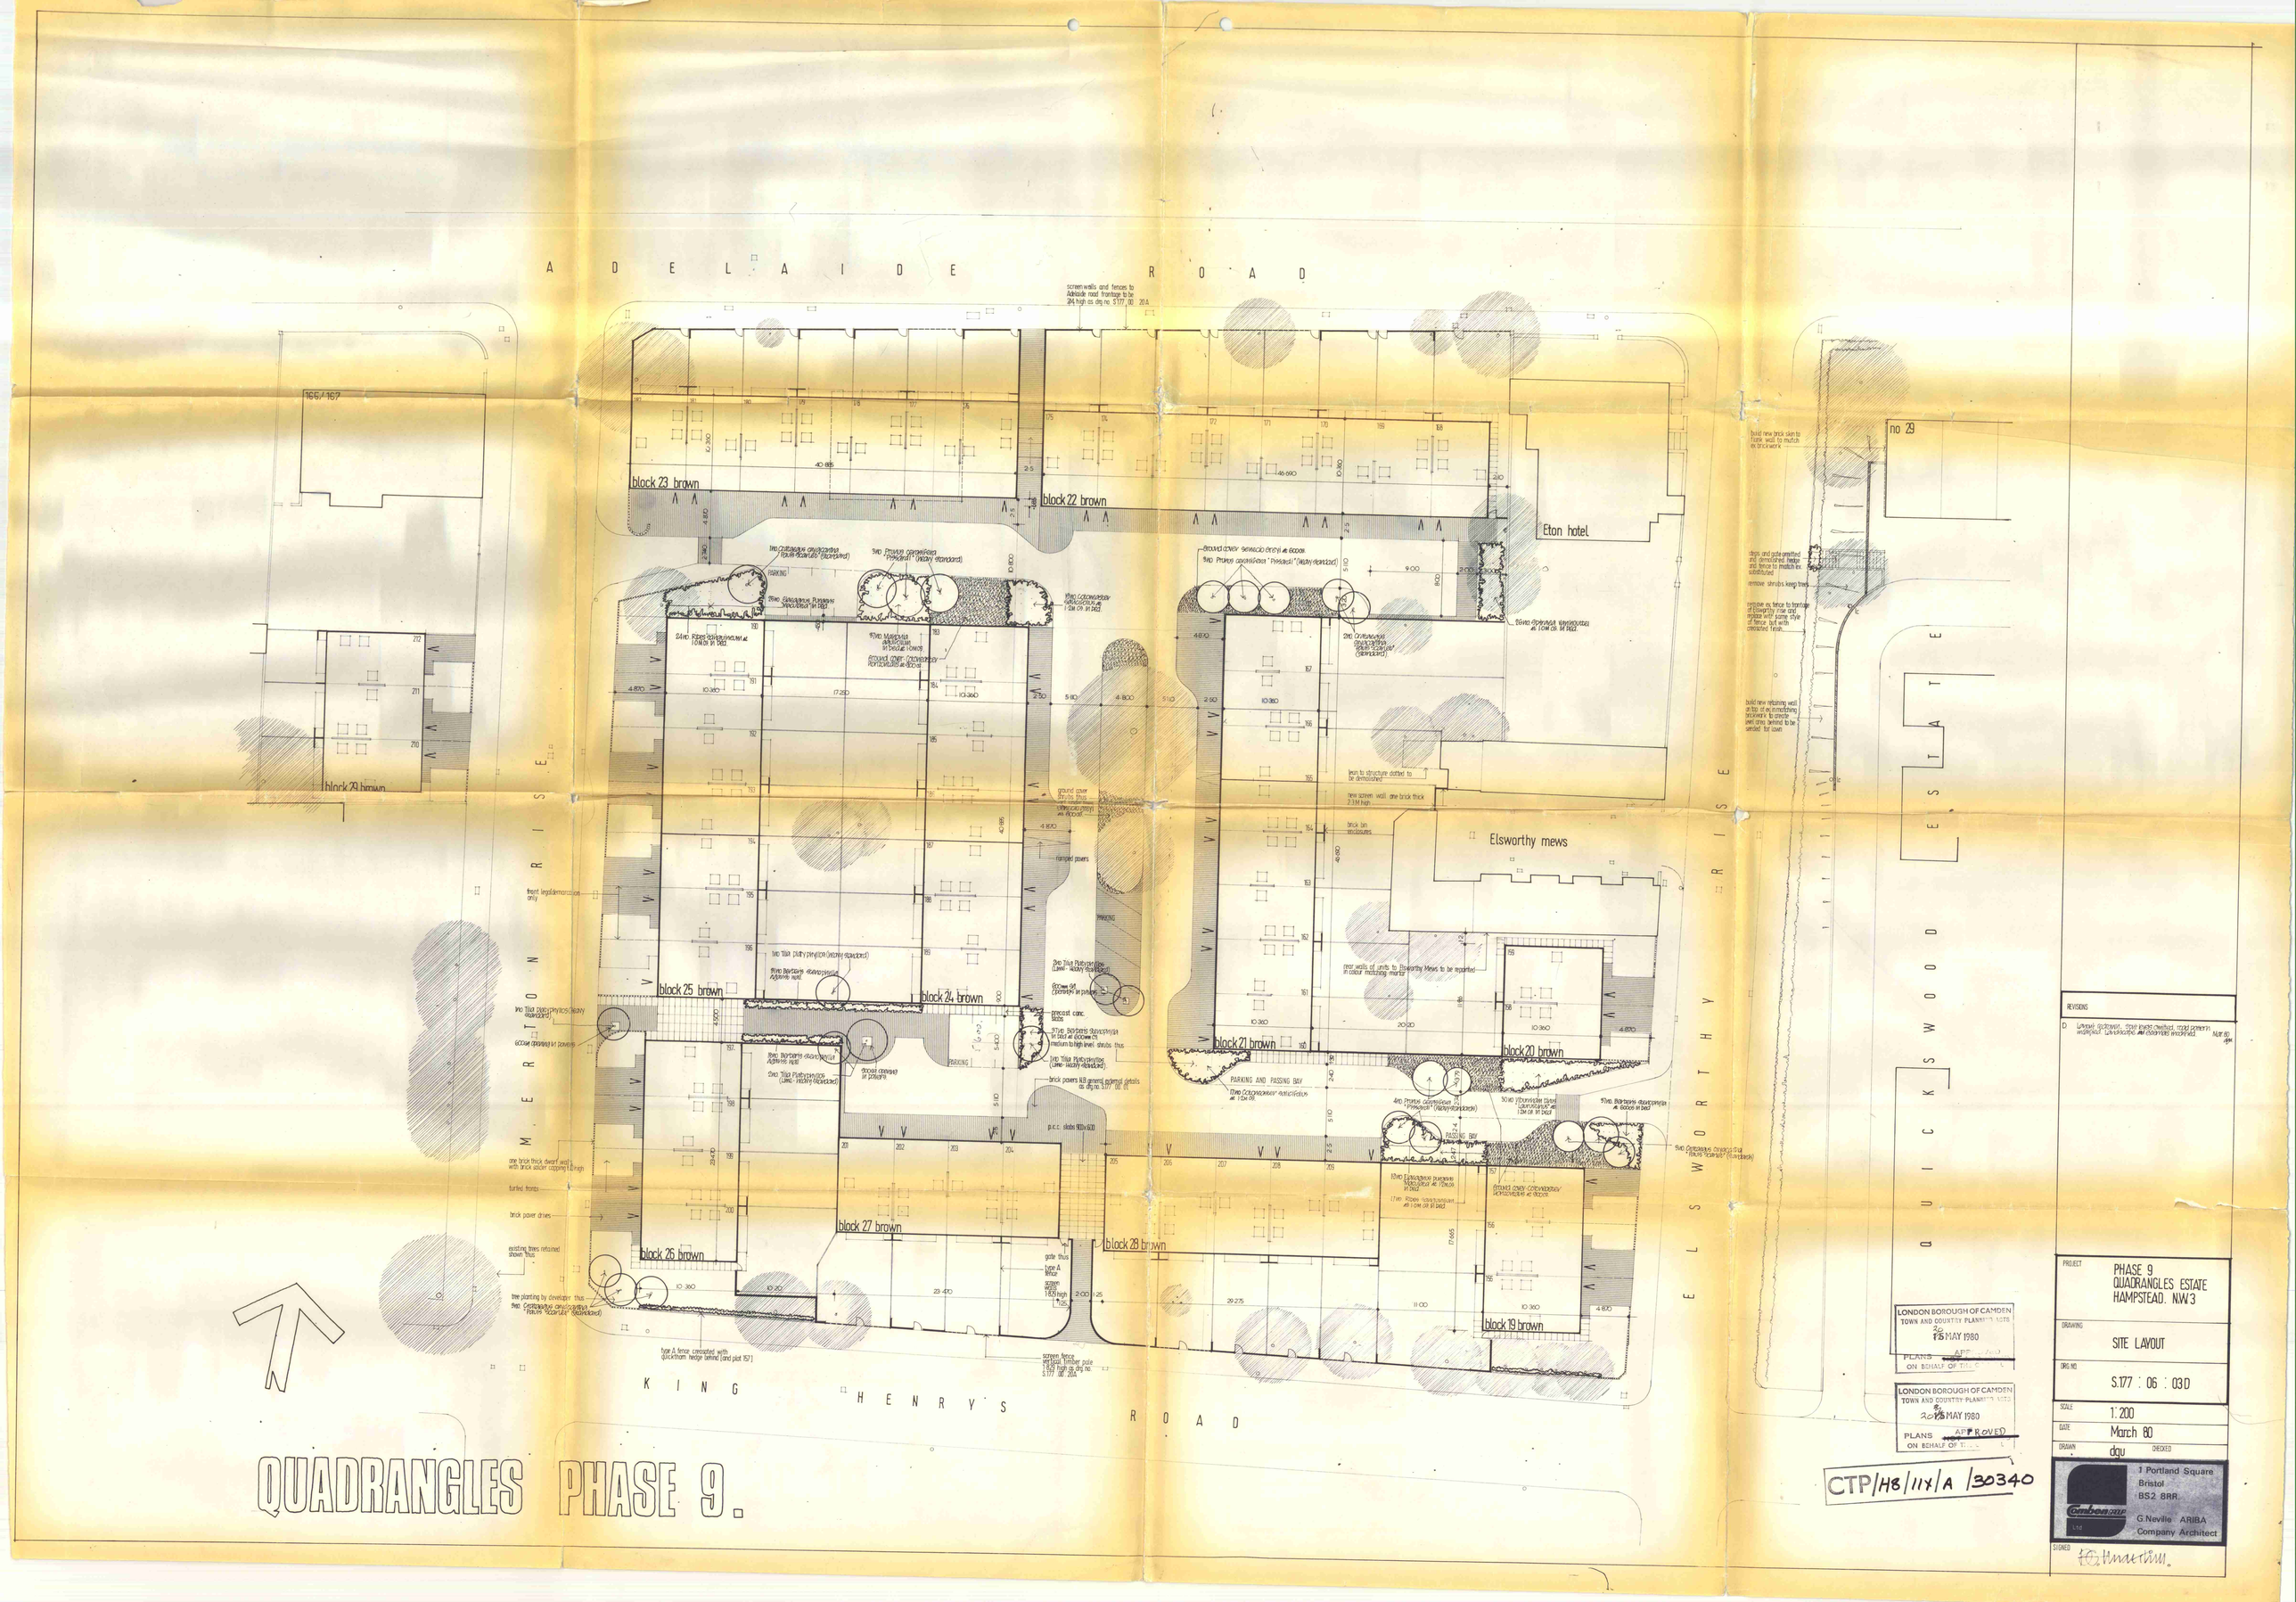

QUADRANGLES PHASE 9.

LONDON BOROUGH OF CAMDEN
TOWN AND COUNTRY PLANNING ACTS
20 MAY 1980
PLANS APPROVED
ON BEHALF OF THE COUNCIL

LONDON BOROUGH OF CAMDEN
TOWN AND COUNTRY PLANNING ACTS
20 MAY 1980
PLANS APPROVED
ON BEHALF OF THE COUNCIL

CTP/H8/11X/A /30340

REVISIONS

D. Layout, gardening, style lines omitted, road pattern widened. Landscape and elevations modified. Mar 80 dgu

PROJECT	PHASE 9 QUADRANGLES ESTATE HAMPSTEAD. NW3
DRAWING	SITE LAYOUT
DRG NO	S.177 : 06 : 03D
SCALE	1:200
DATE	March 80
DRAWN	dgu
CHECKED	

Cambenup Ltd
1 Portland Square
Bristol
BS2 8RR.
G.Neville ARIBA
Company Architect

SIGNED