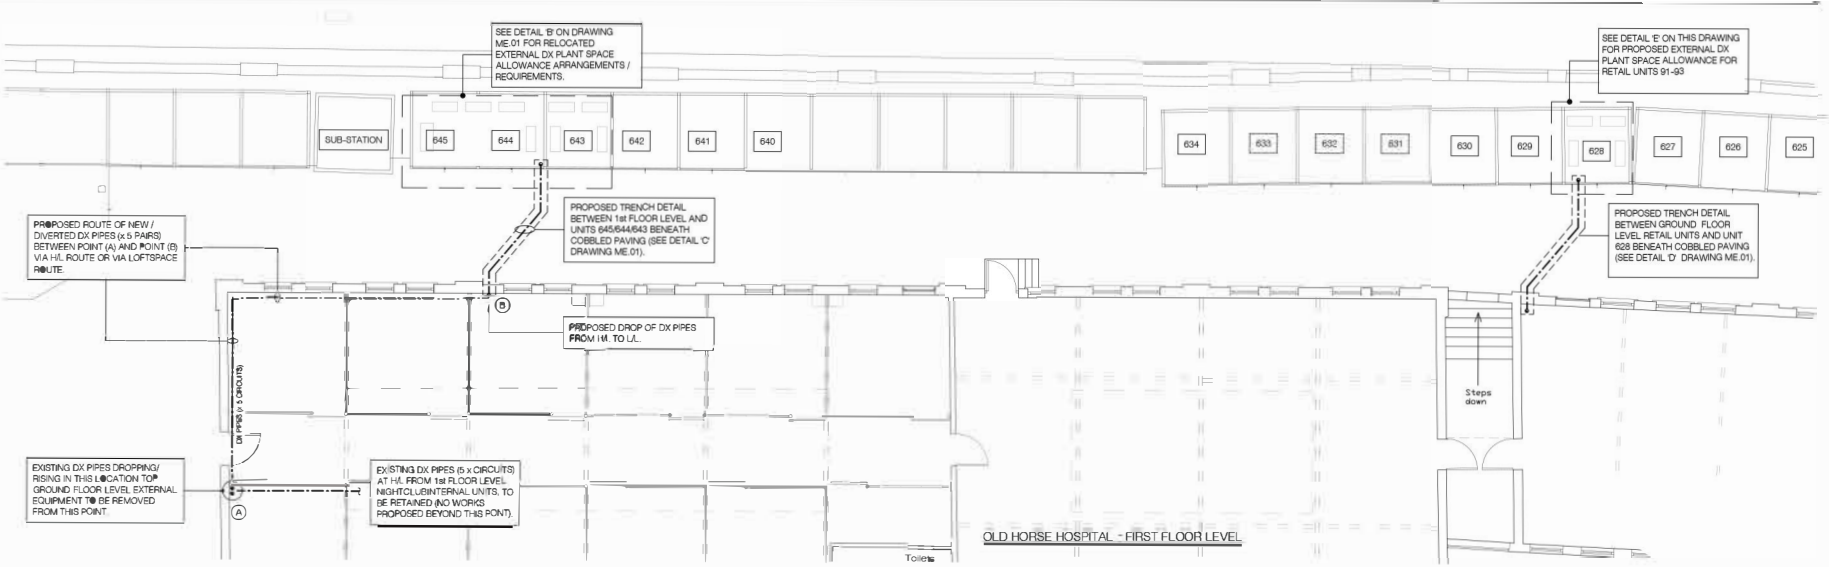

Unit 643, Storage, Substation

Unit 628

Substation, storage, Unit 643