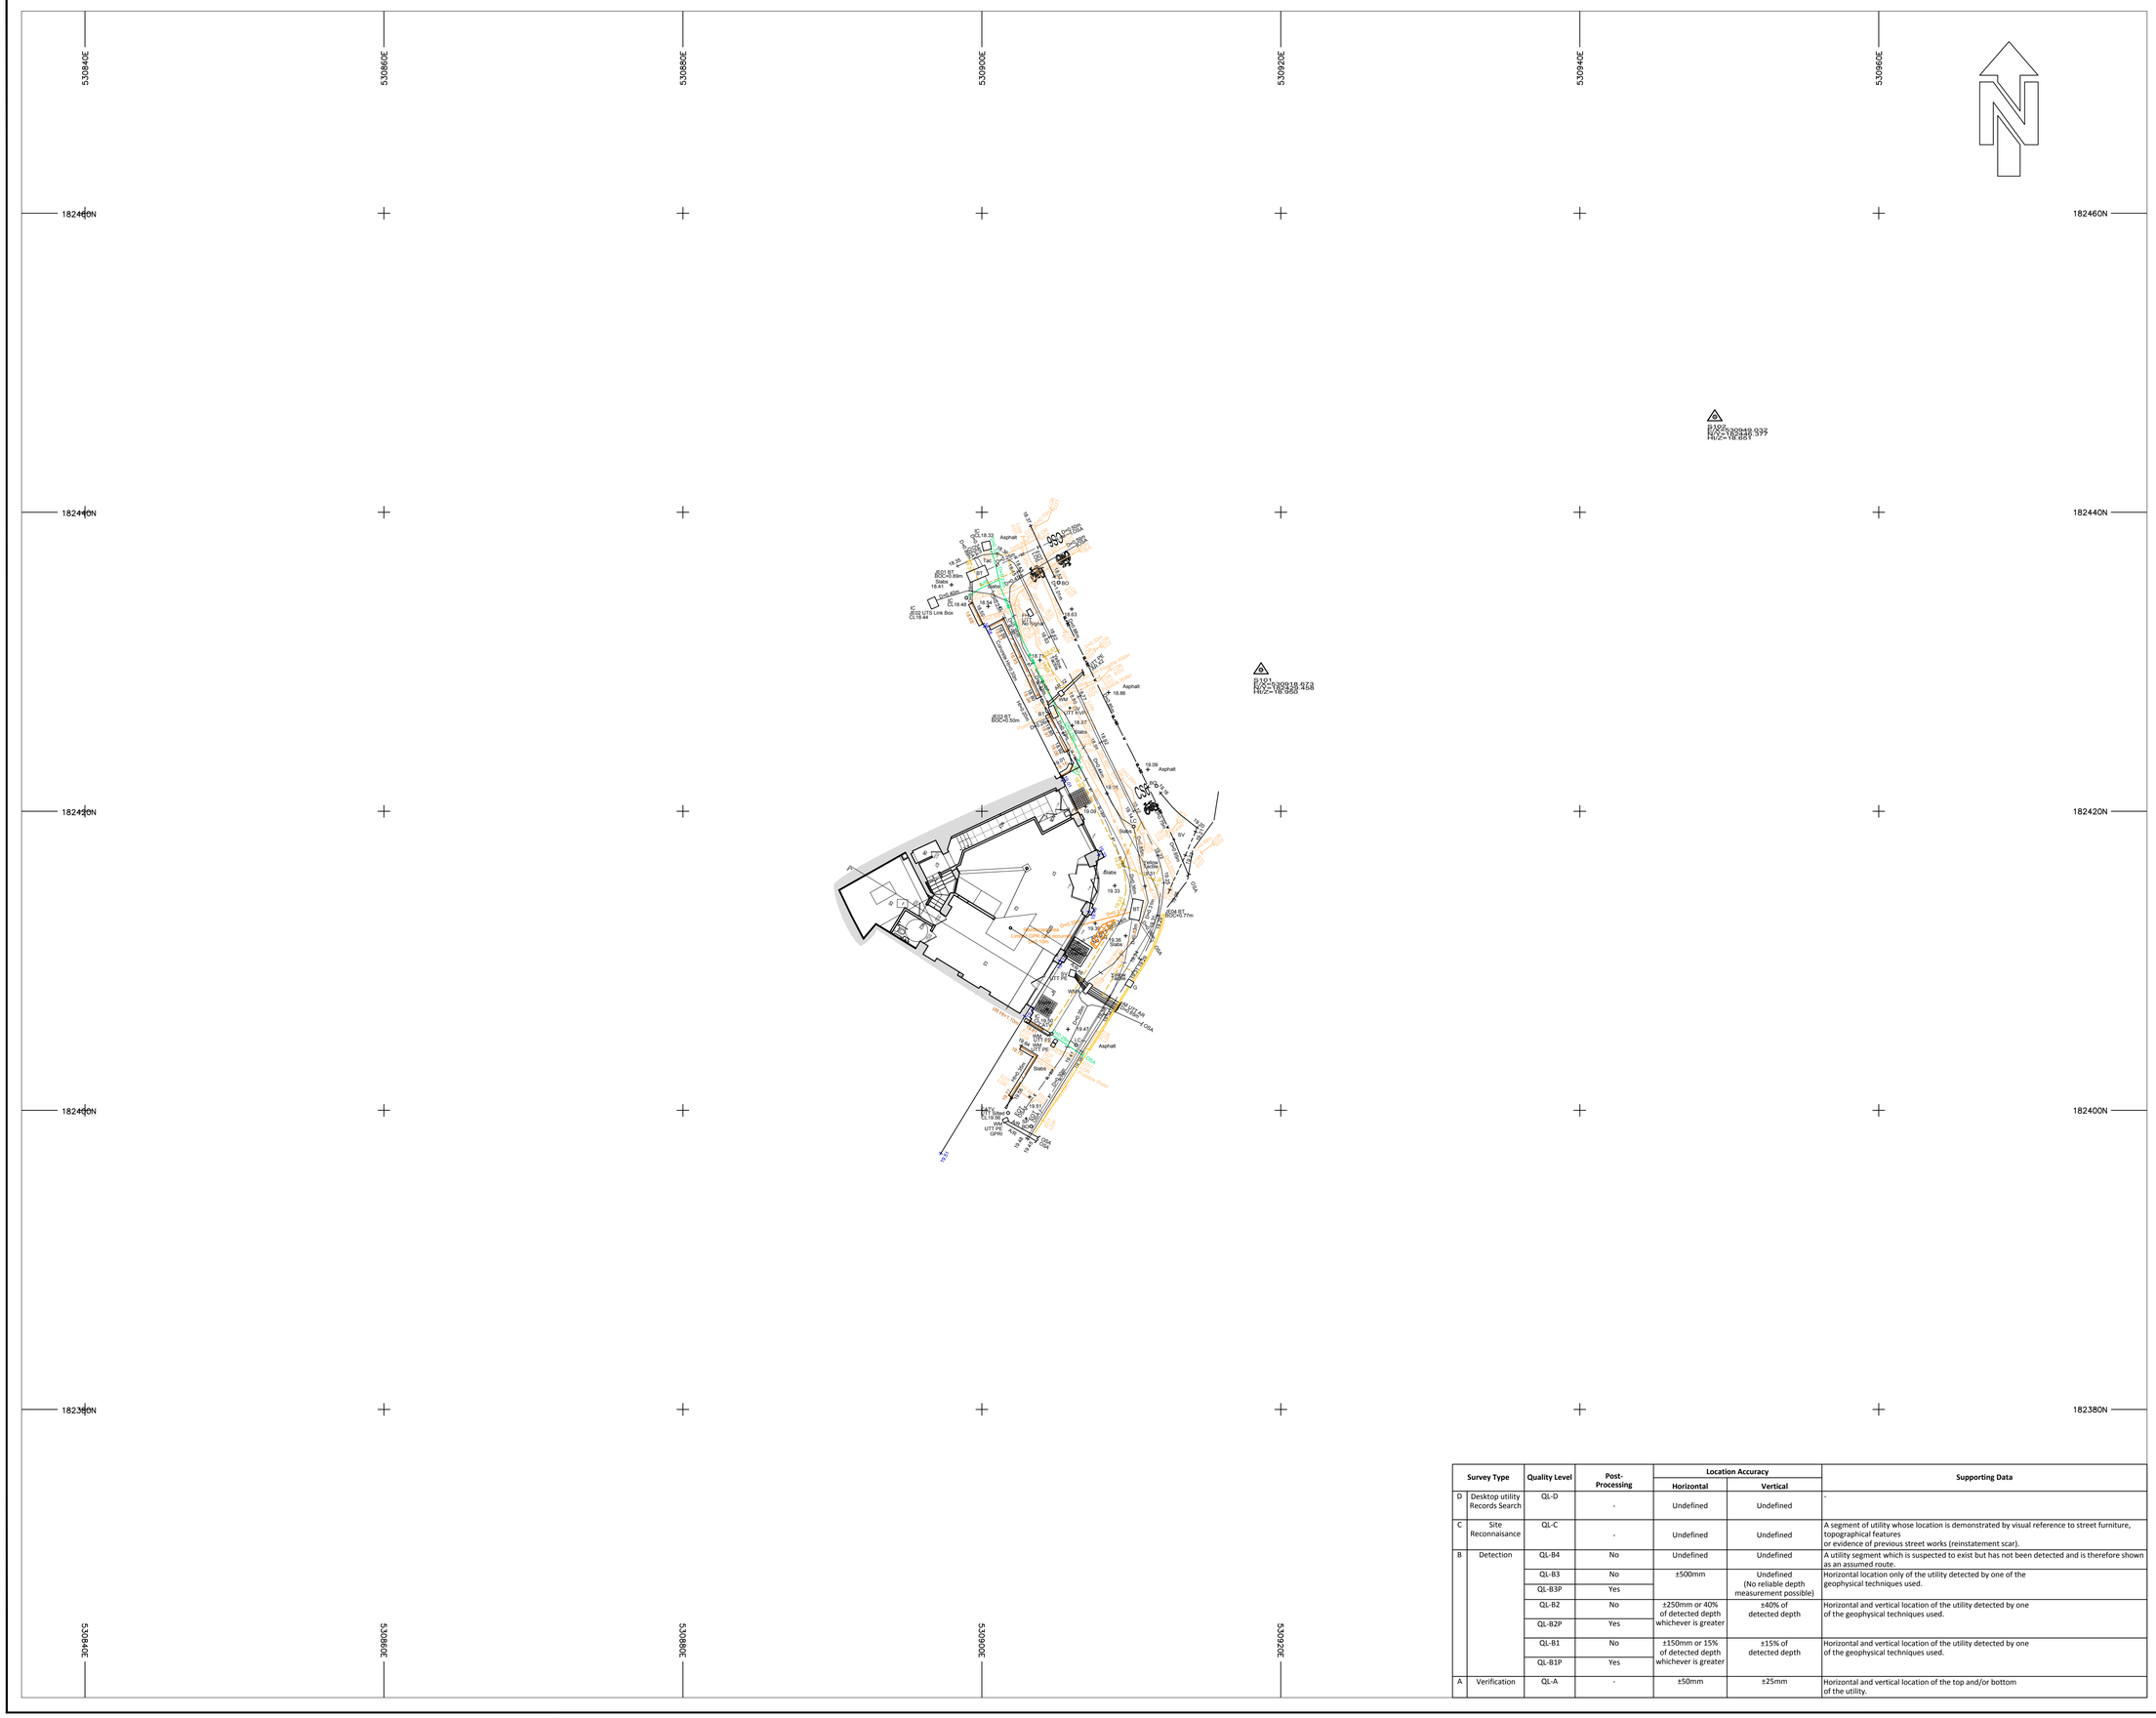
530840E
530860E
530880E
530900E
530920E
530940E
530960E
182460N
182440N
182420N
182400N
182380N
Asphalt
Slabs
