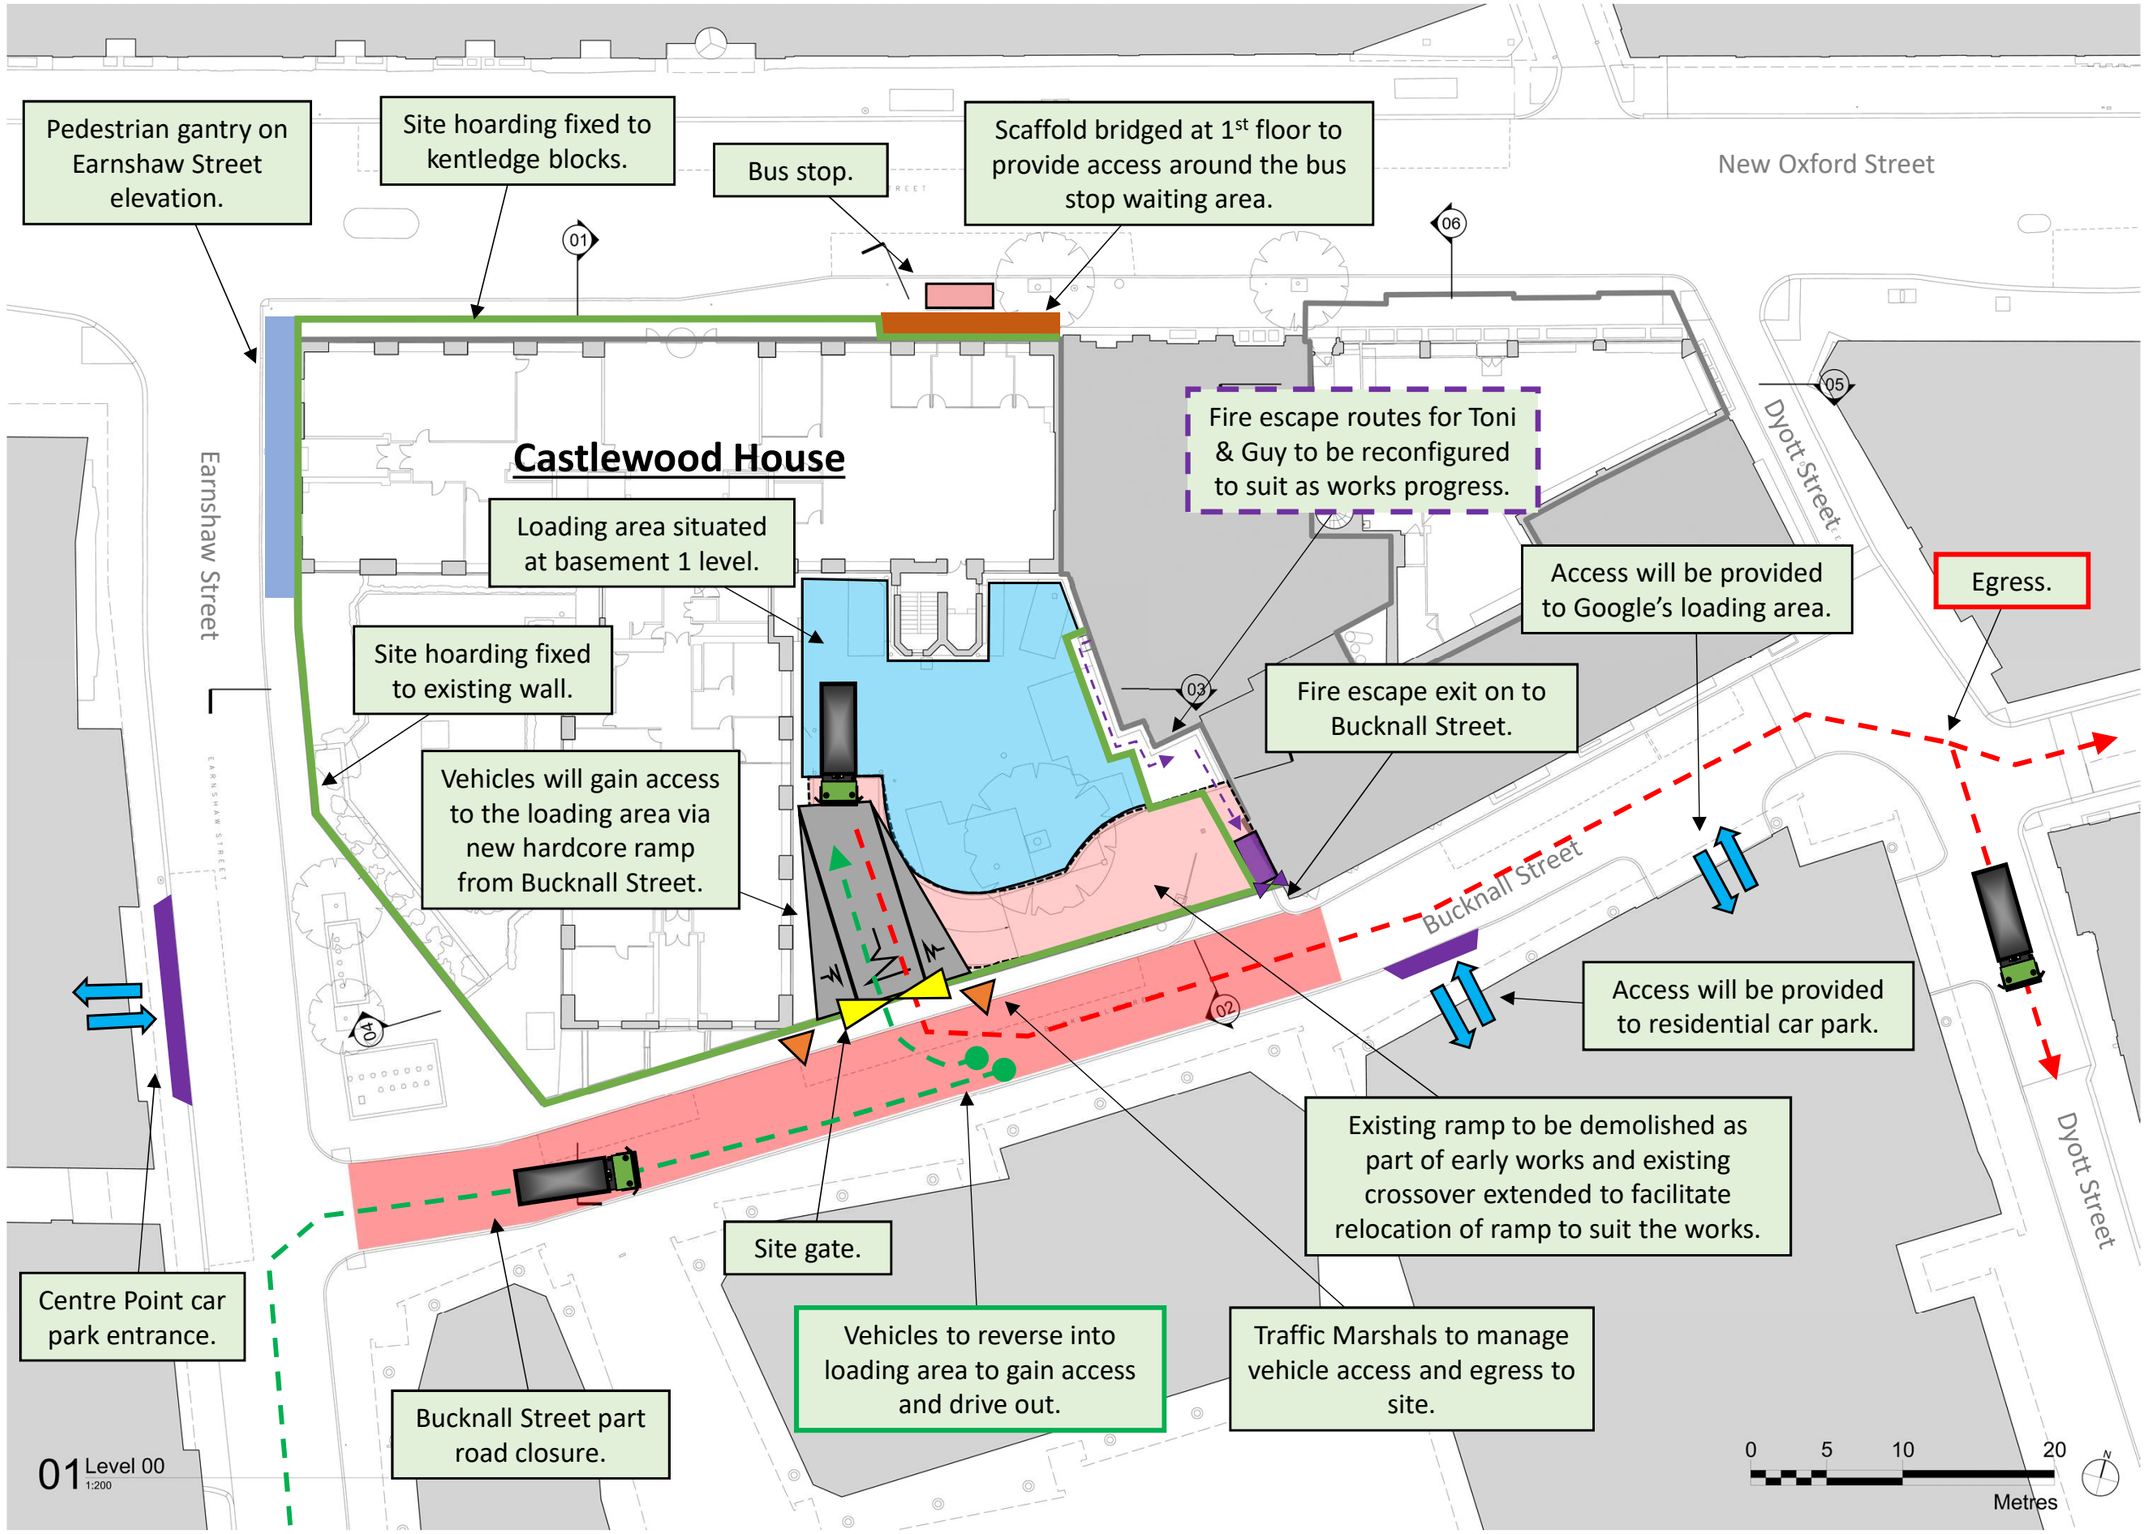

Castlewood House Logistics Plan