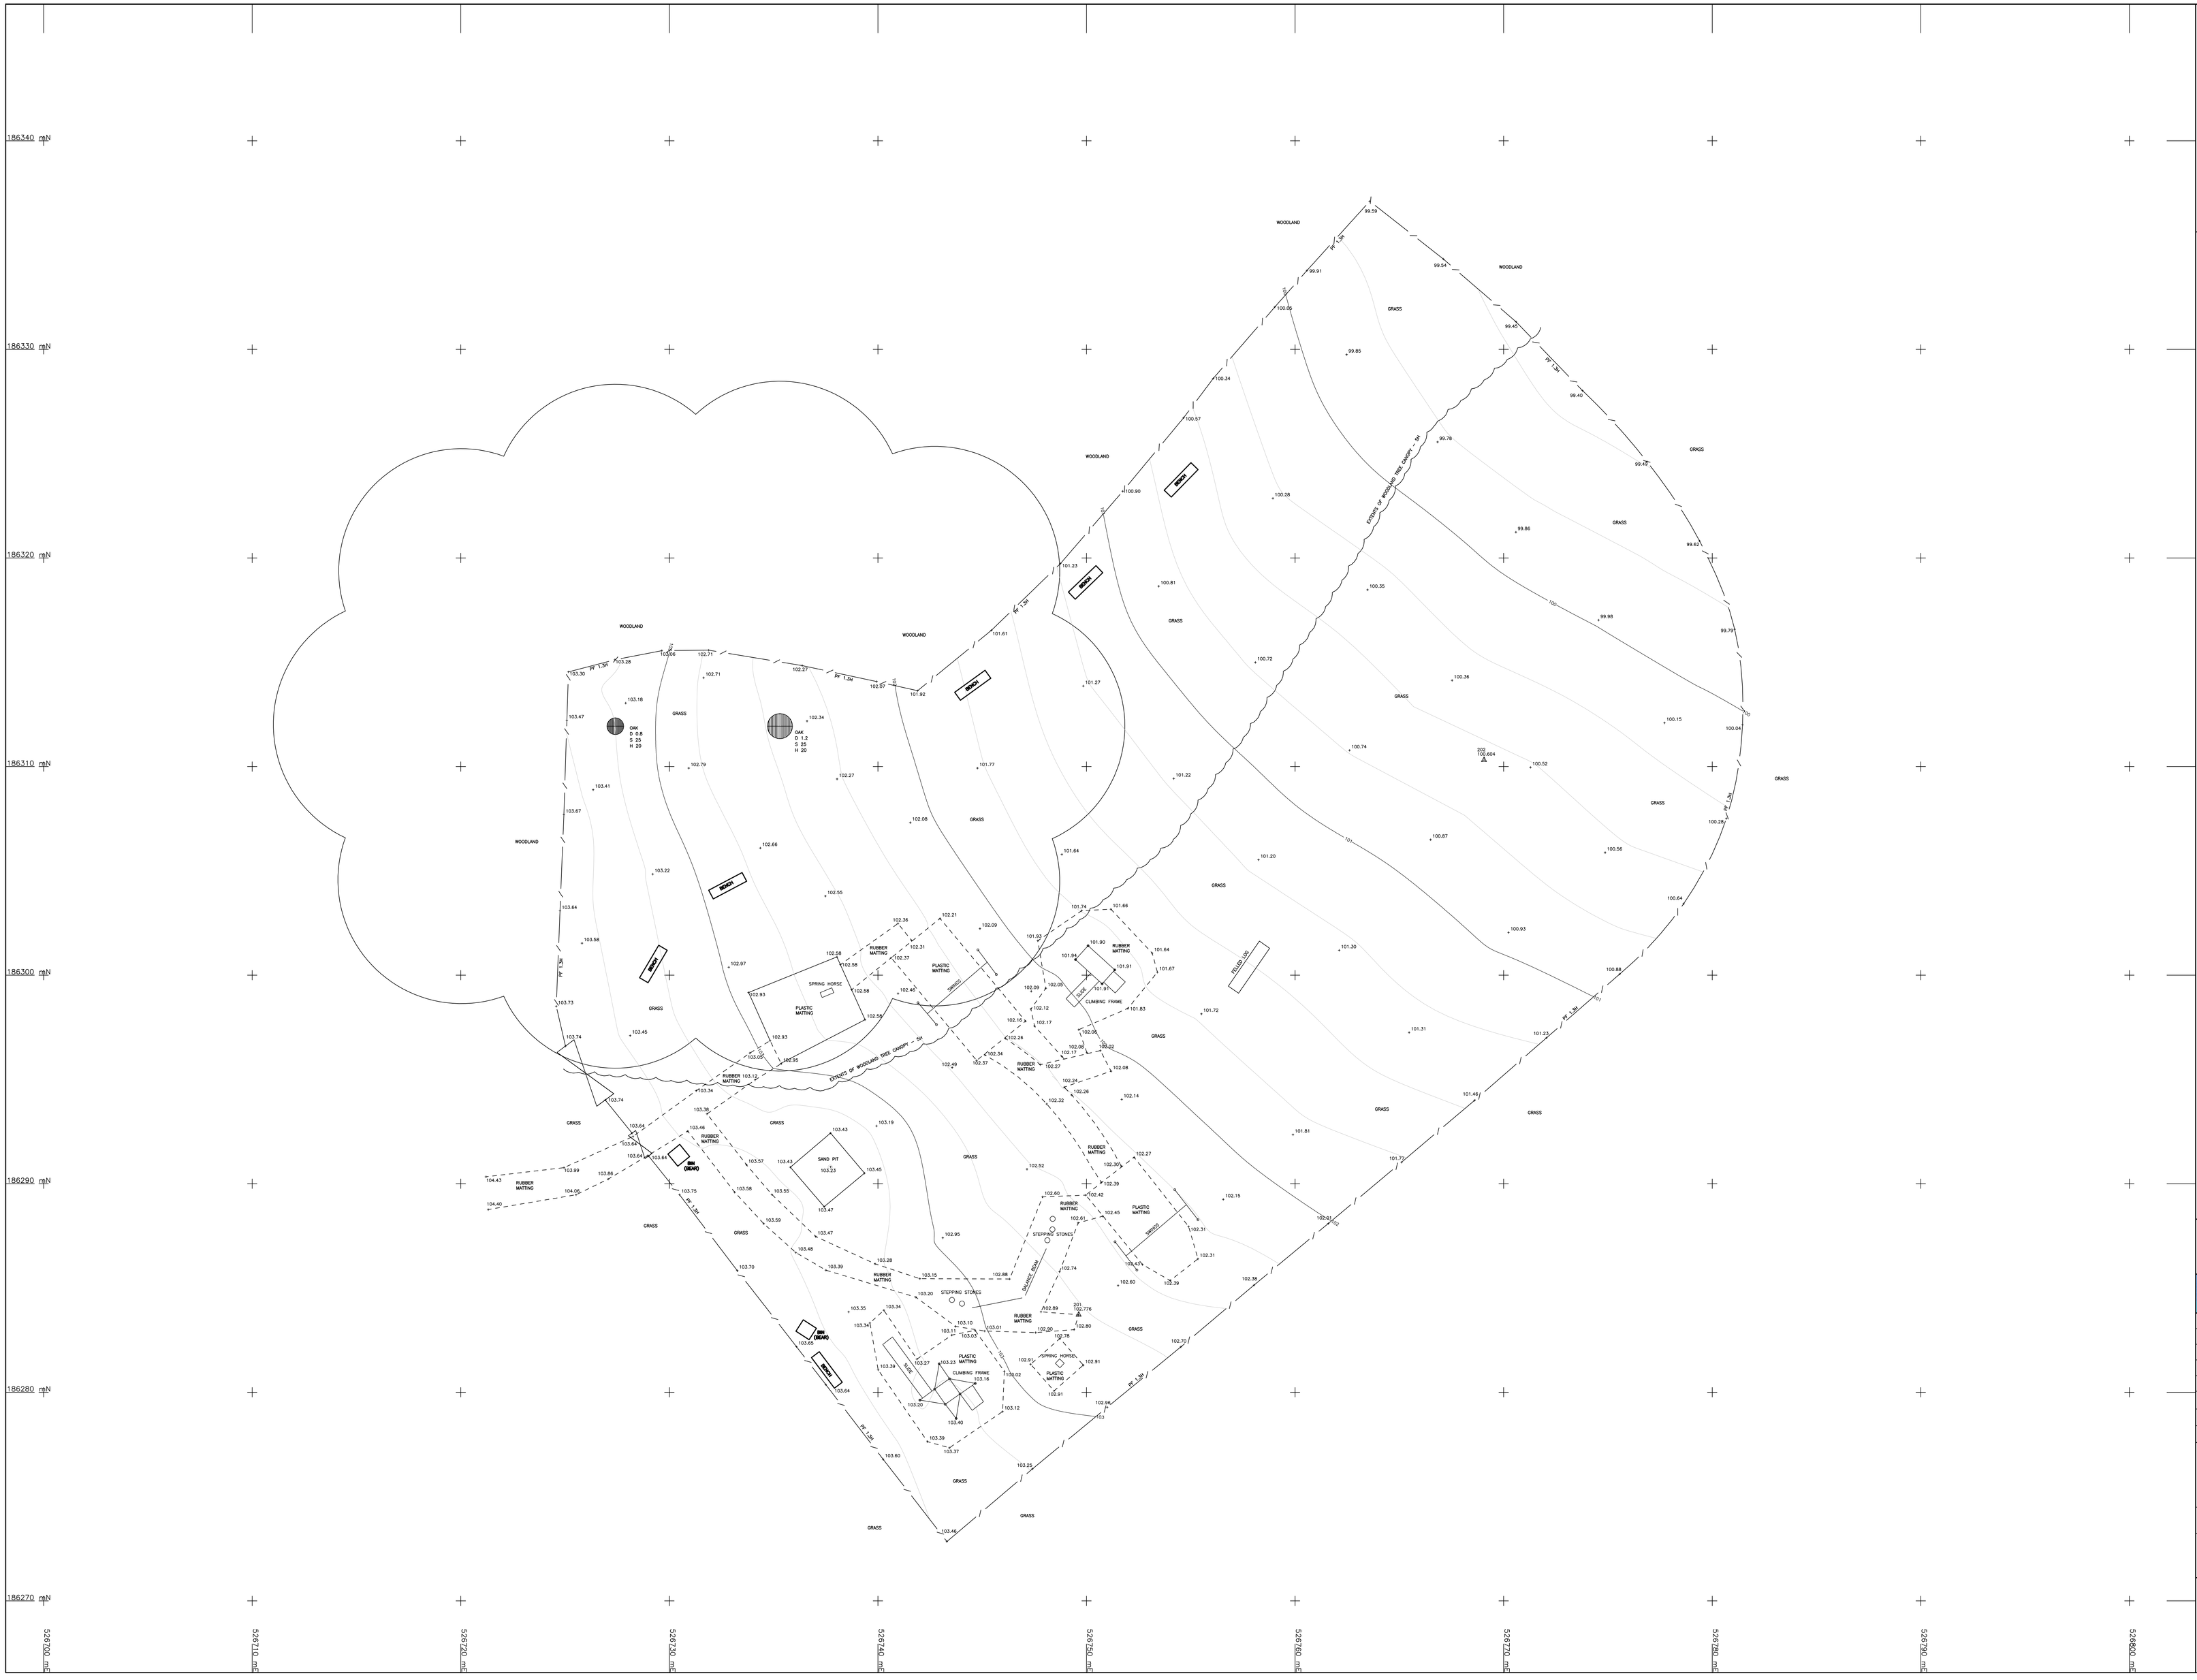

ABBREVIATIONS

AB	Air Brick	DH	Dust Height	PBF	Post & Rail Fence
B	Bollard or Bottom Height	DP	Down Pipe	PWF	Post & Wire Fence
BD	Bollard Beacon	ECB	Electricity Control Box	R	Radius
BH	Bore Hole	EP	Electric Post	RAD	Radiator
BH	Borehole or Beam Height	EP	Electricity Pole	RG	Building Eye
BL	Bed Level	FB	Flower Bed	RG	Rough Ground
BM	Bench Mark	FC	Fence Corner	RJ	Rodding Eye
BRW	Brick Retaining Wall	FL	Floor Level	RSJ	Rolled Steel Joist
BS	Bus Stop	G	Gully	RWP	Rain Water Pipe
BT	Base Tension	GV	Gate Valve	S	Soil Pipe/ Stone
BT/B	BT Control Box	H	Height in Metres	SC	Stop Cock
BW	Brick Wall	H	Window Head Height	SL	Soffit Level or Skylight
BWF	Barbed Wire Fence	HT	Height	SP	Arch Springer Height
C	Window Cill Height	IC	Inspection Cover	SPS	Stone Paving Slabs
CB	Catch Basin	IL	Invert Level	SV	Stop Valve
CBF	Close Boarded Fence	IRF	Iron Railing Fence	TCCU	Traffic Control
CDB	Concrete Block Wall	INF	Interwoven Fence	T	Top Heights
CF	Chain Link Fence	EO	Electric Outlet	TB	Telephone Box
CIF	Corrugated Iron Fence	L	Light	TP	Telephone Pole
CL	Cover Level	LP	Lamp Post	TPS	Tactile Paving Slabs
CLF	Chain Link Fence	LW	Lightweight	V/L	Vent to Lift
CLS/F	Chain Link Security Fence	MKR	Marker	VL	Vent
CPF	Concrete Panel Fence	OV	Over Flow Pipe	VP	Vent Pipe
CPS	Concrete Paving Slabs	O/H	Overhead	W	Window
CR	Arch Crown Height	P	Post	WL	Water Level
CW	Concrete Retaining Wall	PALF	Palisade Fence	WM	Water Meter
CSU	Ceiling Slopes Up	PF	Picket Fence	WMF	Wire Mesh Fence
CTV	Cable Television	PIT	Trial Pit	WPF	Wooden Panel Fence
D	Depth of Drain	PL	Pedestrian Light	WV	Water Valve
D	Diameter at Doors	PW	Parking Meter	ø	Diameter

Kerbs
Bottom
Drop Kerbs
Change in Detail
Change in Elevation
Fences
Overhead Cables
Change in Surface
Edge of Vegetation

Floor to Ceiling Height
False Ceiling Height
Gate
Survey Station
Foul Water Sewer
Surface Water Sewer
Combined Sewer

LEVEL NOTE.

ALL CO-ORDINATES RELATE TO THE ORDNANCE SURVEY GRID AND DATUM VIA GPS OBSERVATIONS.

COORDINATE SCHEDULE

STN.	EASTINGS	NORTHINGS	LEVEL
201	526748.627	186283.719	102.776
202	526769.065	186310.313	100.604

All underground services information shown on this plan cannot be guaranteed and users should satisfy themselves of the type, size and route before commencing work on site.
Tree types shown on this drawing cannot be guaranteed and if critical should be verified by an arboriculturist.
Tree spreads and diameters are averages unless otherwise indicated.
This plan has been produced for the client detailed below or their appointed agent to an agreed specification and defines the limit of APR Services liability.

THE SURVEY ASSOCIATION

Revisions	Date

Date	OCT. 2019	Drawn	LJC
Scale A0@	1:100	Checked	CPM
Dwg. No.	919442	Job No.	919442

Client

SIONED WILLIAMS
LANDSCAPE DESIGN

Dwg. Title

LAND SURVEY

Project Title

PLAY AREA AT
VALE OF HEALTH, HAMPSTEAD

apr services
land, building surveys & 3d laser scanning

Block B, 1st Floor
Queens Road
Barnet
London EN5 4DL
t:020 8449 9143
f:020 8449 9153
www.aprservices.net
Area Offices in:
Salisbury and Plymouth