THE BUILDING SERVICES CONTRACTOR TO NOTE DUCTWORK & CONDENSATE PIPEWORK SIZES SHOWN ON PLANS ONLY. CHW & LTHW SIZES ARE REFLECTED ON PIPEWORK SCHEMATIC.

THE BUILDING SERVICES CONTRACTOR SHALL NOTE THE EXPOSED SERVICES NATURE OF THE SCHEME, HENCE A HIGH LEVEL QUALITY OF INSTALLATION & FABRICATION COORDINATION IS REQUIRED.

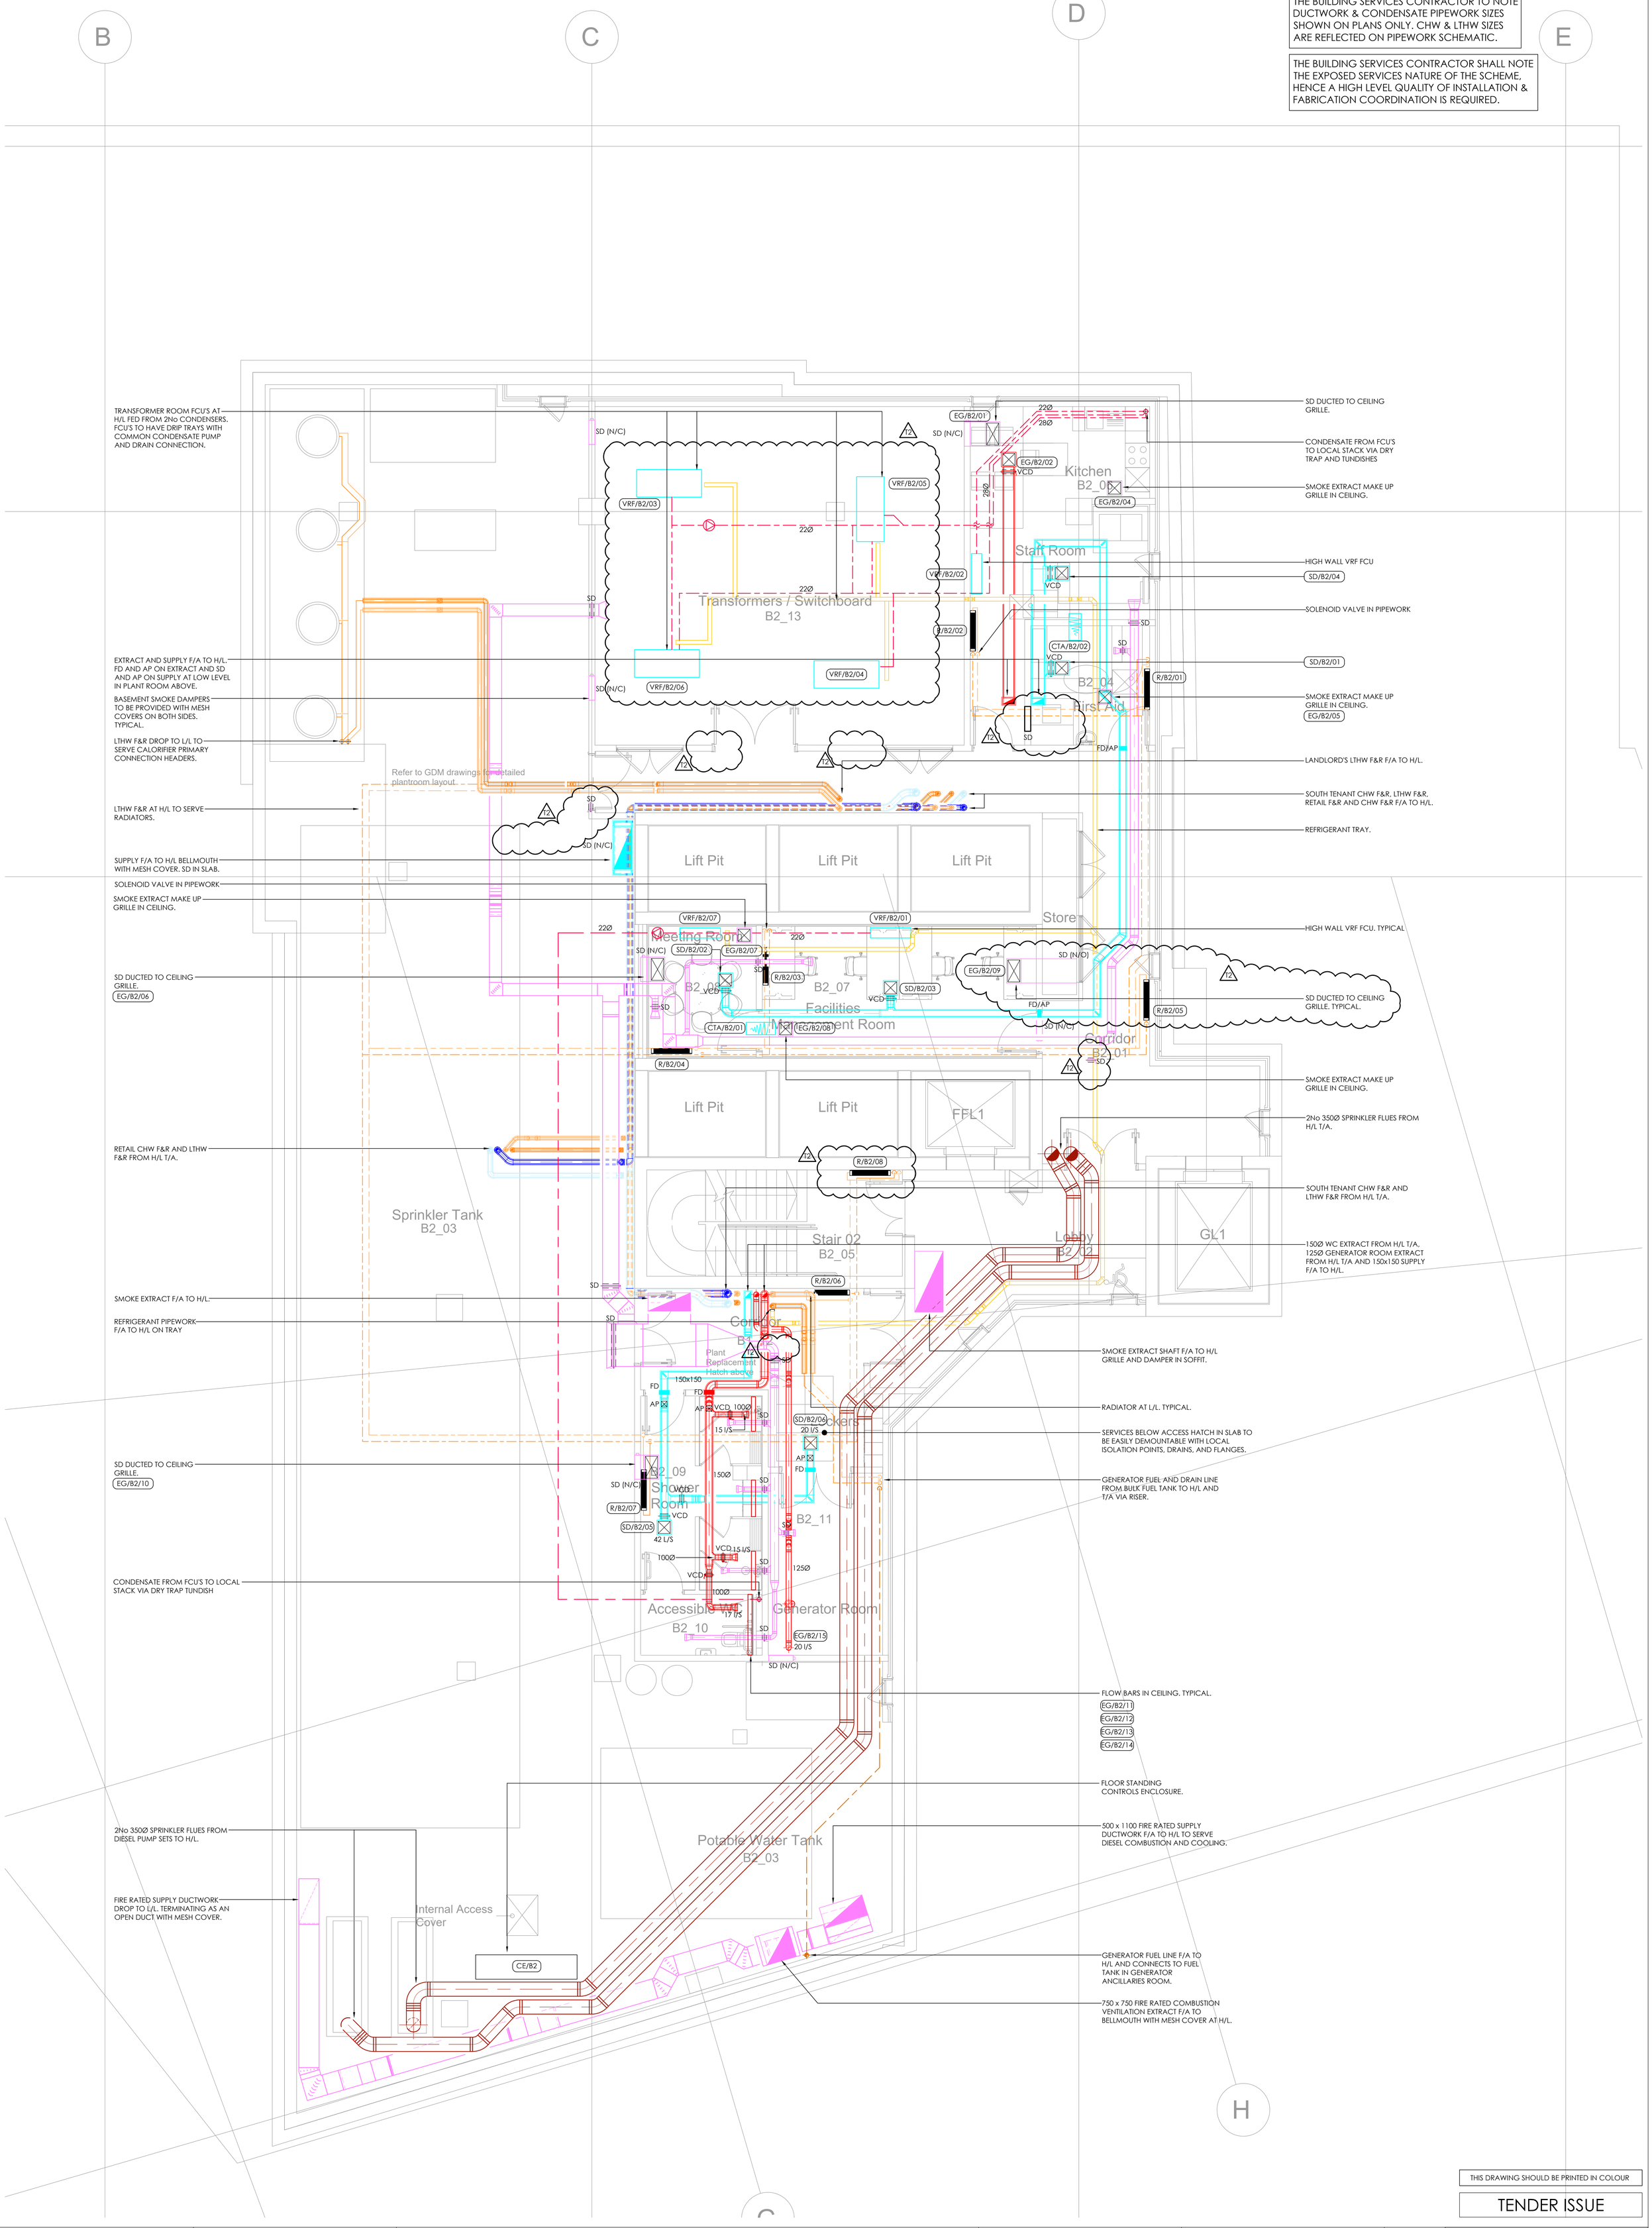

THIS DRAWING SHOULD BE PRINTED IN COLOUR

TENDER ISSUE

Rev:	Date:	Description:	Drn:	Chk:
T2	07.11.19	TENDER ISSUE	DC	DP
T1	13.09.19	TENDER ISSUE	PJD	DP

- DO NOT SCALE FROM THIS DRAWING. ALL DIMENSIONS MUST BE CHECKED / VERIFIED ON SITE.
- THIS DRAWING IS TO BE READ IN CONJUNCTION WITH THE LATEST ARCHITECTURAL, STRUCTURAL & BUILDING SERVICES DRAWINGS & SPECIFICATIONS.
- ALL DIMENSIONS ARE IN MILLIMETRES UNLESS NOTED OTHERWISE. ALL LEVELS ARE IN METRES UNLESS NOTED OTHERWISE.
- ANY DISCREPANCIES NOTED ON SITE ARE TO BE REPORTED TO THE ENGINEER IMMEDIATELY.
- THIS DRAWING MUST NOT BE USED FOR INSTALLATION PURPOSES. THE CONTRACTOR SHALL PRODUCE INSTALLATION DRAWINGS.

© THIS DRAWING IS THE PROPERTY OF GDM PARTNERSHIP LTD. & IS ISSUED IN CONFIDENCE. IT MUST NOT BE COPIED OR DISCLOSED TO THIRD PARTIES WITHOUT WRITTEN PERMISSION OF THE COMPANY

PROJECT NOTES:

1. THIS DRAWING IS TO BE READ IN CONJUNCTION WITH ALL GDM SPECIFICATIONS & SCHEDULES.
2. THIS DRAWING IS TO BE READ IN CONJUNCTION WITH GDM DRAWING 1800-GDM-CH-XX-DR-M-6301.
3. ANY DISCREPANCIES SHOULD BE BROUGHT TO THE ATTENTION OF GDM. IF IN DOUBT, ASK.

Client: ROYAL LONDON MUTUAL INSURANCE SOCIETY

Architect: APT

Project: CASTLEWOOD HOUSE AND MEDIUS HOUSE

Title: MECHANICAL SERVICES BASEMENT B2 MECHANICAL SERVICES LAYOUT

Scale: 1:50@A0

Date: AUG 2018

Drawn: PJD

Checked: DP

Drawing Number: 1800-GDM-CH-B2-DR-M-5601

Rev: T2

GDM PARTNERSHIP SUSTAINABLE ENGINEERING
St Johns House, 37-41 Spital Street, Dartford, Kent, DA1 2DR
Tel: 01322 225242
e: gdm@gdmp.co.uk
www.gdmpartnership.com