1000_EXISTING

LBMV architects

Luigi Montefusco Ltd
27 Elizabeth Mews
NW3 4UH London
T+44 (0) 207 483 3880
info@lbmvarchitects.com
www.lbmvarchitects.com

DRAWINGS STATUS: PLANNING PERMISSION	A3	DRAWN: UG - MF	CHECKED: LM
PROJECT TITLE: INTERIOR REFURBISHMENT		DATE: 13.11.2019	SCALE:
		DRAWING TITLE:	
12a Lancaster Grove NW3 4NX		JOB NO: 0077	DRAWING NO: A1000

GENERAL NOTE
- This drawing should be removed from currency immediately when a revised version is issued.
- All dimensions to be checked on site by the contractor. Discrepancies to be reported before proceeding with the works.
- This drawing is copyrighted.
- All dimensions in mm's.

LEGEND

REV	DESCRIPTION	DATE	NAME

ORDNANCE SURVEY MAP

SCALE 1:1250

ORDNANCE SURVEY MAP_SITE BOUNDARY

SCALE 1:500

LBMV architects

Luigi Montefusco Ltd
27 Elizabeth Mews
NW3 4UH London
T+44 (0) 207 483 3880
info@lbmvarchitects.com
www.lbmvarchitects.com

DRAWINGS STATUS: PLANNING PERMISSION	A3	DRAWN: UG - MF	CHECKED: LM
PROJECT TITLE: INTERIOR REFURBISHMENT		DATE: 13.11.2019	SCALE: 1:100@A3
		DRAWING TITLE: ORDNANCE SURVEY MAP	
12a Lancaster Grove NW3 4NX		JOB NO: 0077	DRAWING NO: A1001

GENERAL NOTE

- This drawing should be removed from currency immediately when a revised version is issued.
- All dimensions to be checked on site by the contractor. Discrepancies to be reported before proceeding with the works.
- This drawing is copyrighted.
- All dimensions in mm's.

LEGEND

1.50	0	1	2 m
1.100	0	1	5 m
1:500	0	10	20 m
1:1000	0	10	50 m
1:1250	0	10	50 m

N

REV	DESCRIPTION	DATE	NAME

EXISTING GROUND FLOOR PLAN

SCALE 1:100

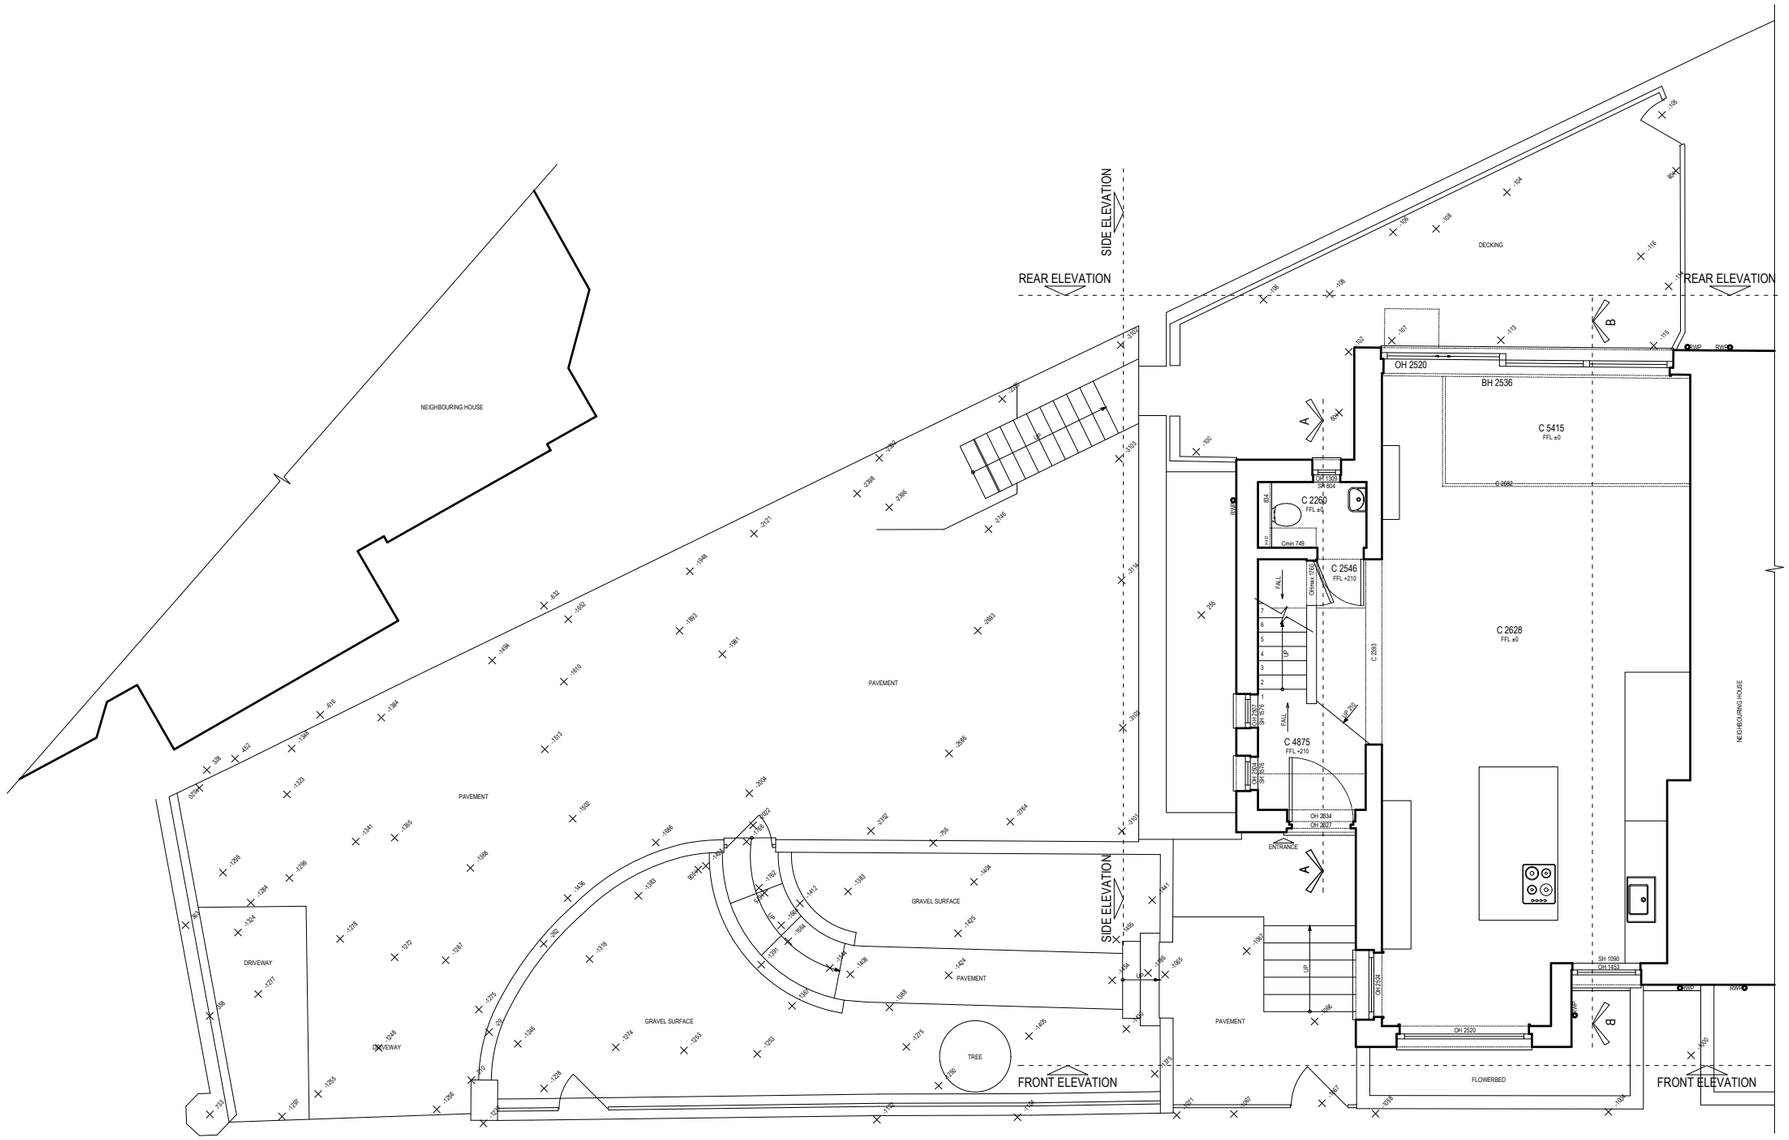

LBMV architects

Luigi Montefusco Ltd
27 Elizabeth Mews
NW3 4UH London
T+44 (0) 207 483 3880
info@lbmvarchitects.com
www.lbmvarchitects.com

DRAWINGS STATUS: PLANNING PERMISSION	A3	DRAWN: UG - MF	CHECKED: LM
PROJECT TITLE: INTERIOR REFURBISHMENT		DATE: 13.11.2019	SCALE: 1:100@A3
		DRAWING TITLE: EXISTING GROUD FLOOR PLAN	
12a Lancaster Grove NW3 4NX		JOB NO: 0077	DRAWING NO: A1002

GENERAL NOTE

- This drawing should be removed from currency immediately when a revised version is issued.
- All dimensions to be checked on site by the contractor. Discrepancies to be reported before proceeding with the works.
- This drawing is copyrighted.
- All dimensions in mm's.

LEGEND

1.50	0	1	2 m
1.100	0	1	5 m
1:500	0	10	20 m
1:1000	0	10	50 m
1:1250	0	10	50 m

N

REV	DESCRIPTION	DATE	NAME

EXISTING BASEMENT FLOOR PLAN

SCALE 1:100

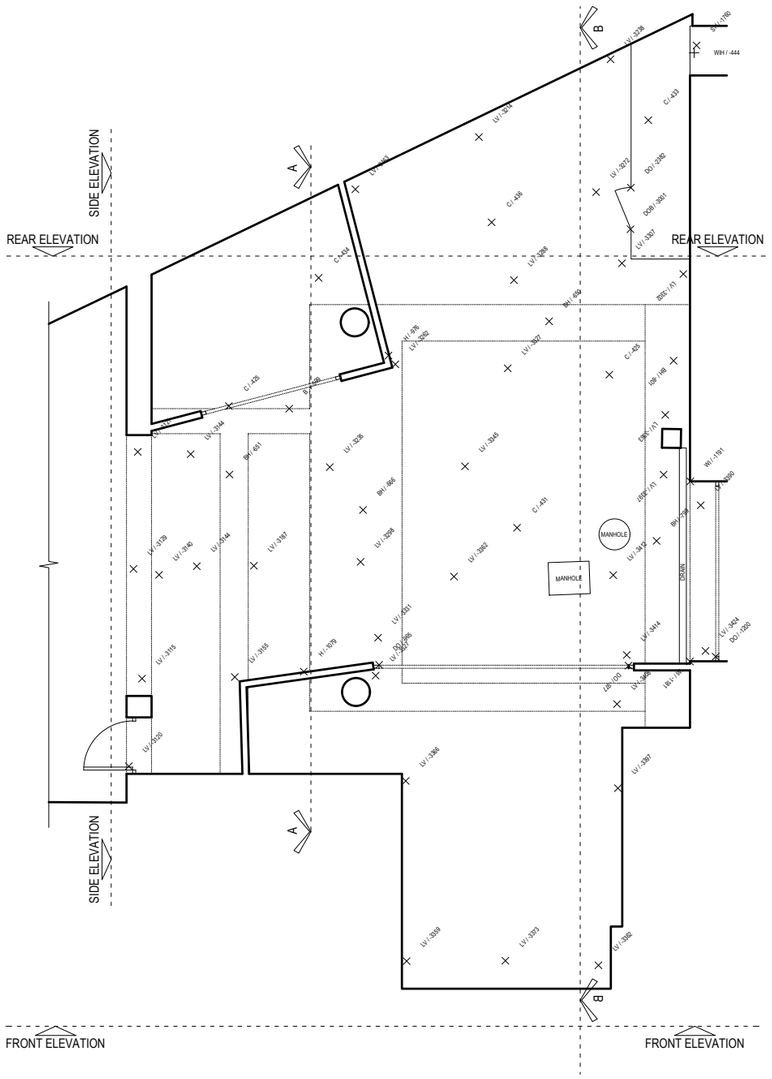

EXISTING GROUND FLOOR PLAN

SCALE 1:100

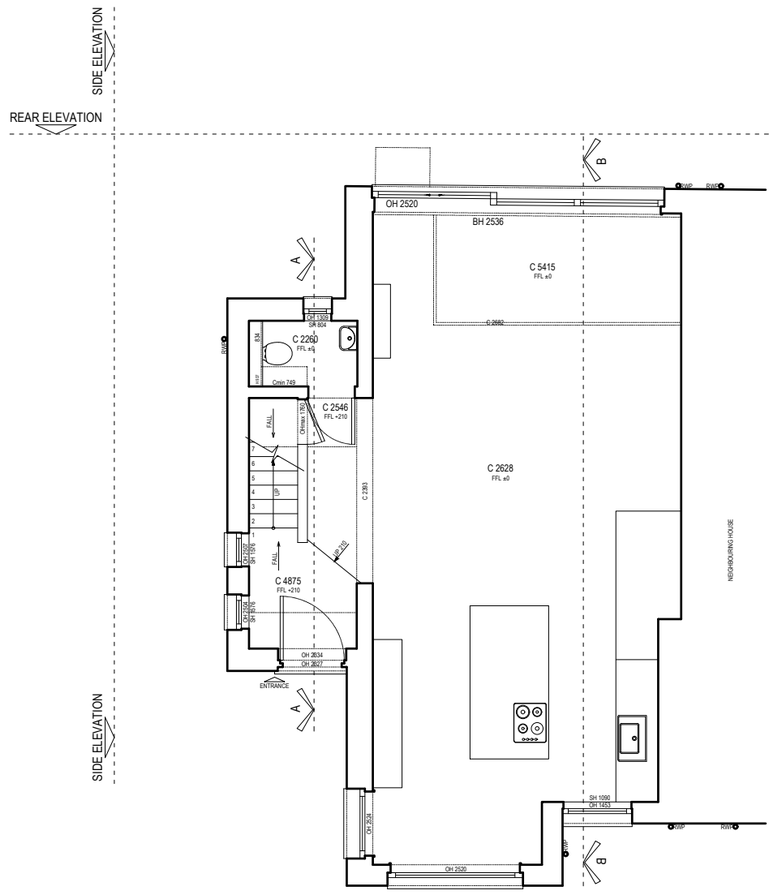

LBMV architects

Luigi Montefusco Ltd
27 Elizabeth Mews
NW3 4UH London
T+44 (0) 207 483 3880
info@lbmvarchitects.com
www.lbmvarchitects.com

DRAWINGS STATUS: PLANNING PERMISSION	A3	DRAWN: UG - MF	CHECKED: LM
PROJECT TITLE: INTERIOR REFURBISHMENT		DATE: 13.11.2019	SCALE: 1:100@A3
		DRAWING TITLE: EXISTING FLOOR PLANS	
12a Lancaster Grove NW3 4NX		JOB NO: 0077	DRAWING NO: A1003

GENERAL NOTE

- This drawing should be removed from currency immediately when a revised version is issued.
- All dimensions to be checked on site by the contractor. Discrepancies to be reported before proceeding with the works.
- This drawing is copyrighted.
- All dimensions in mm's.

LEGEND

1.50	0	1	2 m
1.100	0	1	5 m
1:500	0	10	20 m
1:1000	0	10	50 m
1:1250	0	10	50 m

N

REV	DESCRIPTION	DATE	NAME

EXISTING FIRST FLOOR PLAN

SCALE 1:100

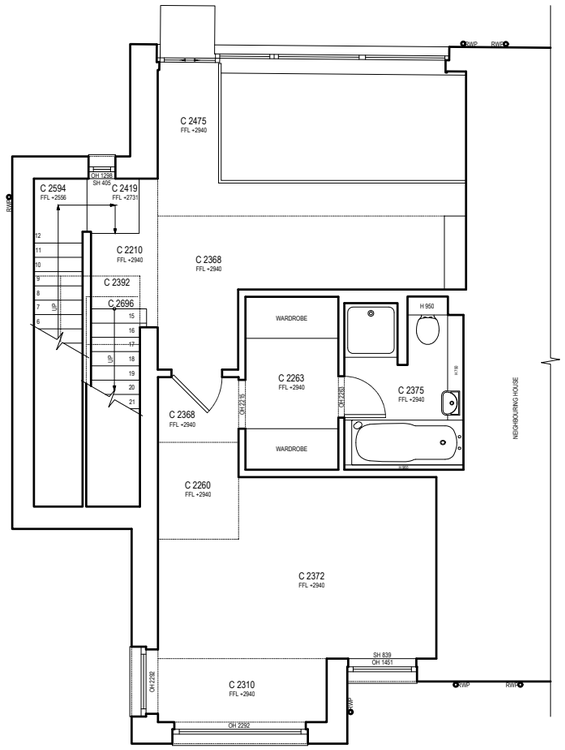

EXISTING SECOND PLAN

SCALE 1:100

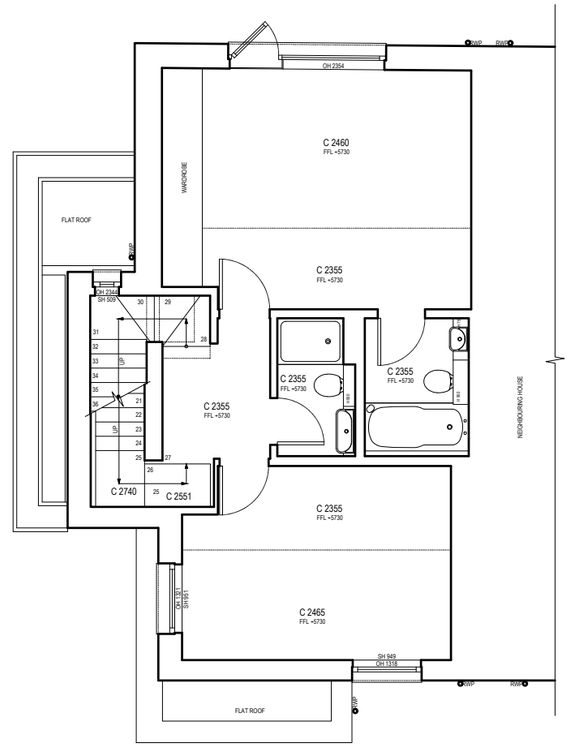

LBMV architects

Luigi Montefusco Ltd
27 Elizabeth Mews
NW3 4UH London
T+44 (0) 207 483 3880
info@lbmvarchitects.com
www.lbmvarchitects.com

DRAWINGS STATUS: PLANNING PERMISSION	A3	DRAWN: UG - MF	CHECKED: LM
PROJECT TITLE: INTERIOR REFURBISHMENT		DATE: 13.11.2019	SCALE: 1:100@A3
		DRAWING TITLE: EXISTING FLOOR PLANS	
12a Lancaster Grove NW3 4NX		JOB NO: 0077	DRAWING NO: A1004

GENERAL NOTE
- This drawing should be removed from currency immediately when a revised version is issued.
- All dimensions to be checked on site by the contractor. Discrepancies to be reported before proceeding with the works.
- This drawing is copyrighted.
- All dimensions in mm's.

LEGEND

1.50 0 1 2 m
1.100 0 1 5 m
1:500 0 10 20 m
1:1000 0 10 50 m
1:1250 0 10 50 m

N

REV	DESCRIPTION	DATE	NAME

EXISTING THIRD FLOOR PLAN

SCALE 1:100

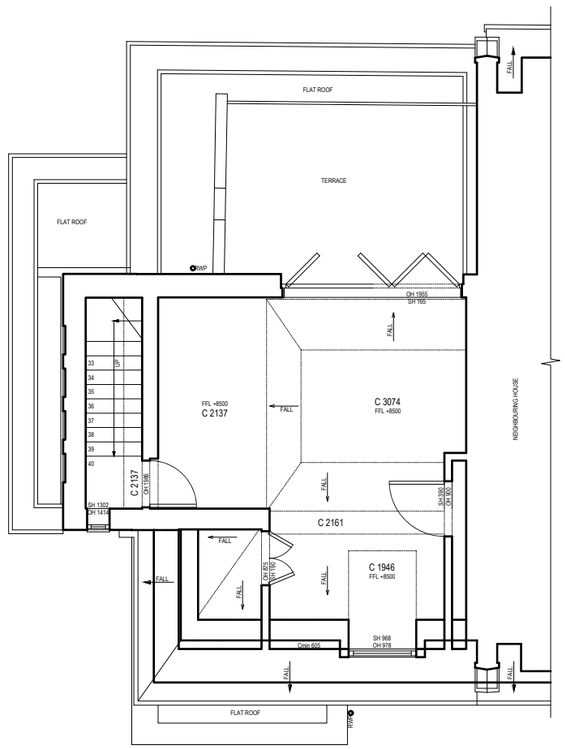

EXISTING ROOF PLAN

SCALE 1:100

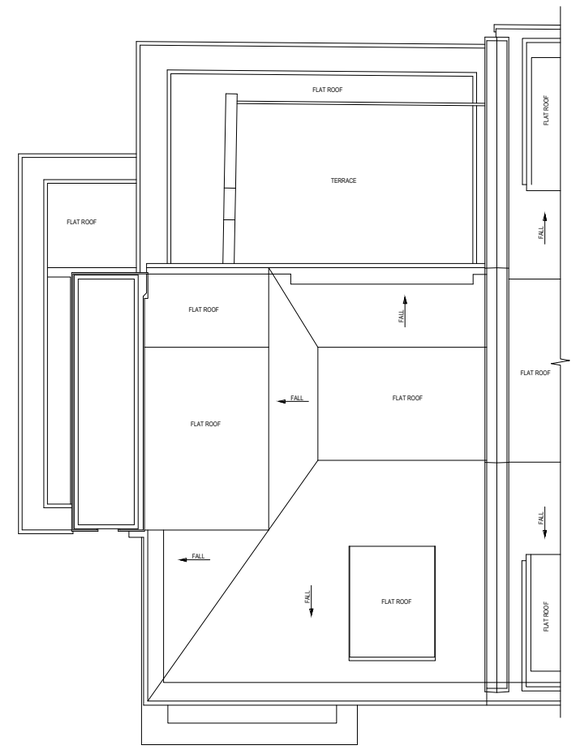

LBMV architects

Luigi Montefusco Ltd
27 Elizabeth Mews
NW3 4UH London
T+44 (0) 207 483 3880
info@lbmvarchitects.com
www.lbmvarchitects.com

DRAWINGS STATUS: PLANNING PERMISSION	A3	DRAWN: UG - MF	CHECKED: LM
PROJECT TITLE: INTERIOR REFURBISHMENT		DATE: 13.11.2019	SCALE: 1:100@A3
		DRAWING TITLE: EXISTING FLOOR PLANS	
12a Lancaster Grove NW3 4NX		JOB NO: 0077	DRAWING NO: A1005

GENERAL NOTE

- This drawing should be removed from currency immediately when a revised version is issued.
- All dimensions to be checked on site by the contractor. Discrepancies to be reported before proceeding with the works.
- This drawing is copyrighted.
- All dimensions in mm's.

LEGEND

1.50	0	1	2 m
1.100	0	1	5 m
1:500	0	10	20 m
1:1000	0	10	50 m
1:1250	0	10	50 m

N

REV	DESCRIPTION	DATE	NAME

EXISTING FRONT ELEVATION

SCALE 1:100

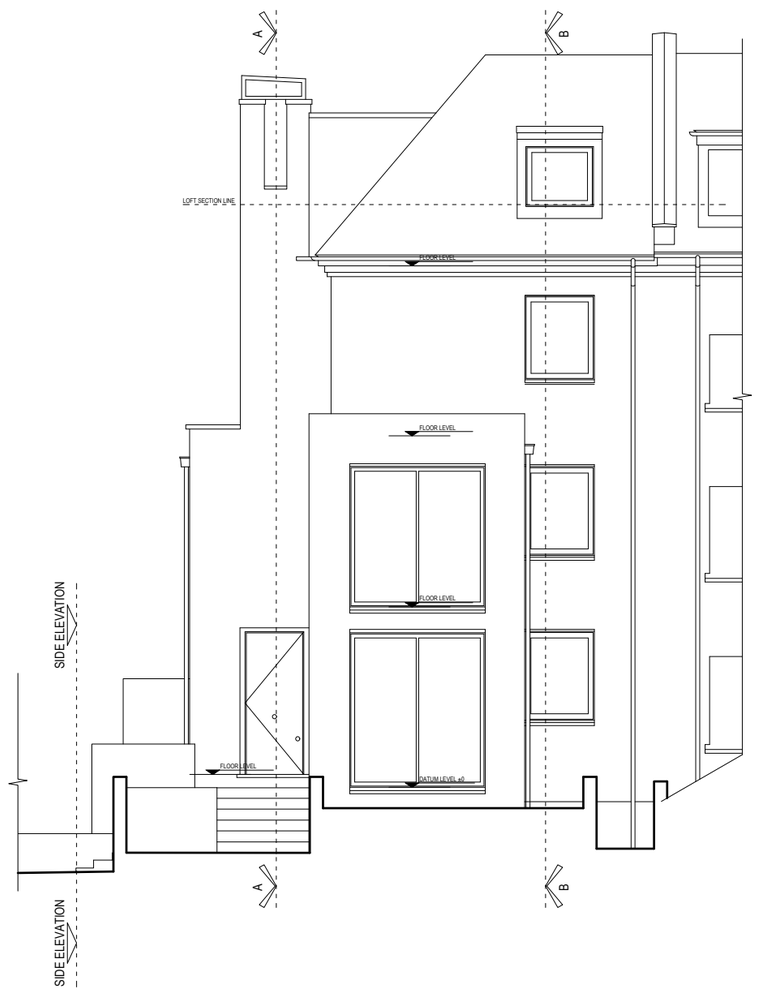

EXISTING REAR ELEVATION

SCALE 1:100

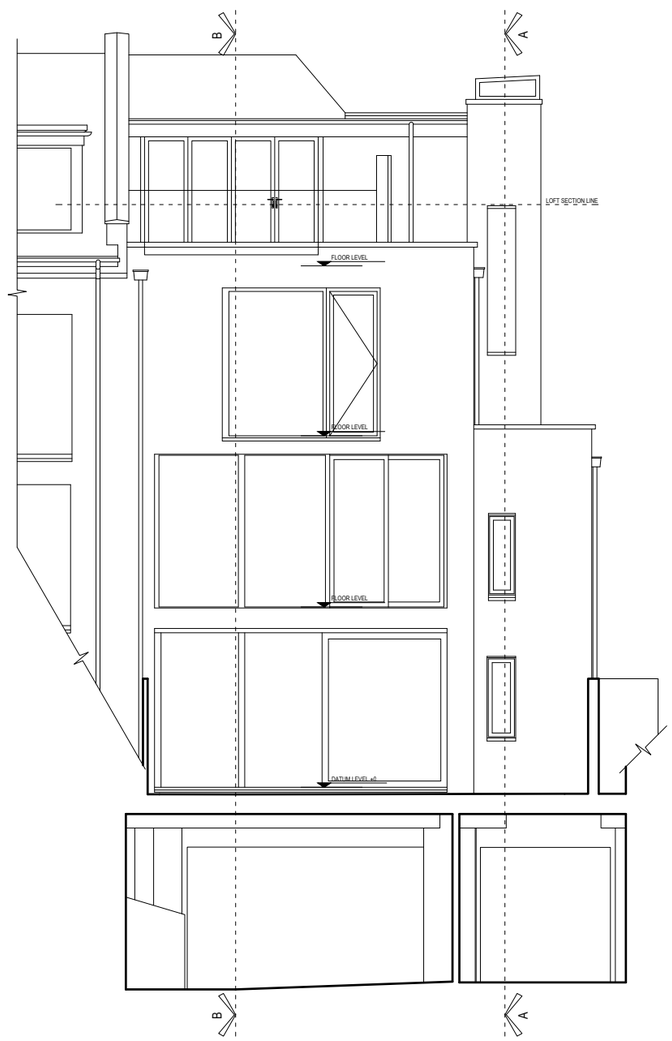

LBMV architects

Luigi Montefusco Ltd
27 Elizabeth Mews
NW3 4UH London
T+44 (0) 207 483 3880
info@lbmvarchitects.com
www.lbmvarchitects.com

DRAWINGS STATUS: PLANNING PERMISSION	A3	DRAWN: UG - MF	CHECKED: LM
PROJECT TITLE: INTERIOR REFURBISHMENT		DATE: 13.11.2019	SCALE: 1:100@A3
		DRAWING TITLE: EXISTING REAR AND FRONT ELEVATION	
12a Lancaster Grove NW3 4NX		JOB NO: 0077	DRAWING NO: A1006

GENERAL NOTE

- This drawing should be removed from currency immediately when a revised version is issued.
- All dimensions to be checked on site by the contractor. Discrepancies to be reported before proceeding with the works.
- This drawing is copyrighted.
- All dimensions in mm's.

LEGEND

1.50	0	1	2 m
1.100	0	1	5 m
1:500	0	10	20 m
1:1000	0	10	50 m
1:1250	0	10	50 m

REV	DESCRIPTION	DATE	NAME

EXISTING SIDE ELEVATION

SCALE 1:100

LBMV architects

Luigi Montefusco Ltd
27 Elizabeth Mews
NW3 4UH London
T+44 (0) 207 483 3880
info@lbmvarchitects.com
www.lbmvarchitects.com

DRAWINGS STATUS: PLANNING PERMISSION	A3	DRAWN: UG - MF	CHECKED: LM
PROJECT TITLE: INTERIOR REFURBISHMENT		DATE: 13.11.2019	SCALE: 1:100@A3
		DRAWING TITLE: EXISTING SIDE ELEVATION	
12a Lancaster Grove NW3 4NX		JOB NO: 0077	DRAWING NO: A1007

GENERAL NOTE

- This drawing should be removed from currency immediately when a revised version is issued.
- All dimensions to be checked on site by the contractor. Discrepancies to be reported before proceeding with the works.
- This drawing is copyrighted.
- All dimensions in mm's.

LEGEND

1.50	0	1	2 m
1.100	0	1	5 m
1:500	0	10	20 m
1:1000	0	10	50 m
1:1250	0	10	50 m

REV	DESCRIPTION	DATE	NAME

EXISTING SECTION 01

SCALE 1:100

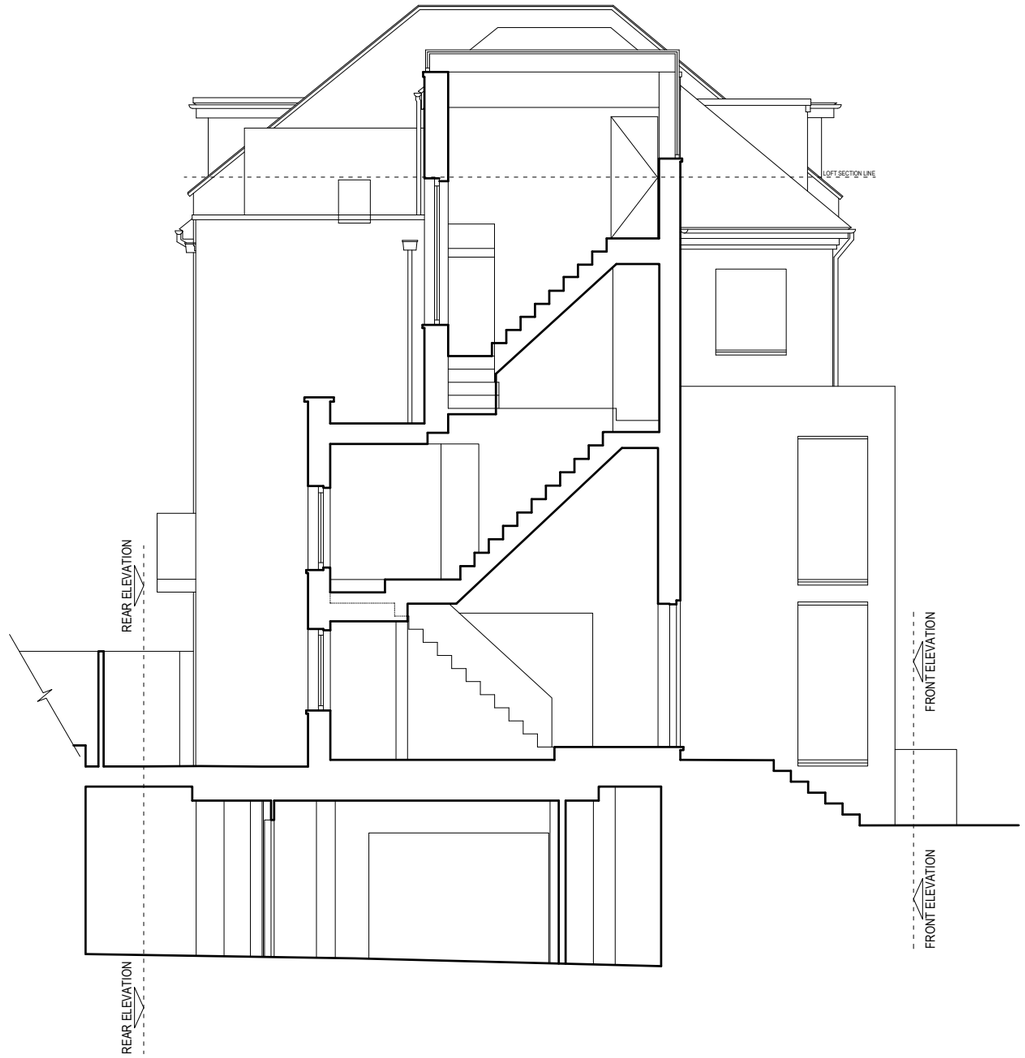

LBMV architects

Luigi Montefusco Ltd
27 Elizabeth Mews
NW3 4UH London
T+44 (0) 207 483 3880
info@lbmvarchitects.com
www.lbmvarchitects.com

DRAWINGS STATUS: PLANNING PERMISSION	A3	DRAWN: UG - MF	CHECKED: LM
PROJECT TITLE: INTERIOR REFURBISHMENT		DATE: 13.11.2019	SCALE: 1:100@A3
		DRAWING TITLE: EXISTING SECTION	
12a Lancaster Grove NW3 4NX		JOB NO: 0077	DRAWING NO: A1008

GENERAL NOTE
- This drawing should be removed from currency immediately when a revised version is issued.
- All dimensions to be checked on site by the contractor. Discrepancies to be reported before proceeding with the works.
- This drawing is copyrighted.
- All dimensions in mm's.

LEGEND

1.50	0	1	2 m
1.100	0	1	5 m
1:500	0	10	20 m
1:1000	0	10	50 m
1:1250	0	10	50 m

REV	DESCRIPTION	DATE	NAME

EXISTING SECTION 02

SCALE 1:100

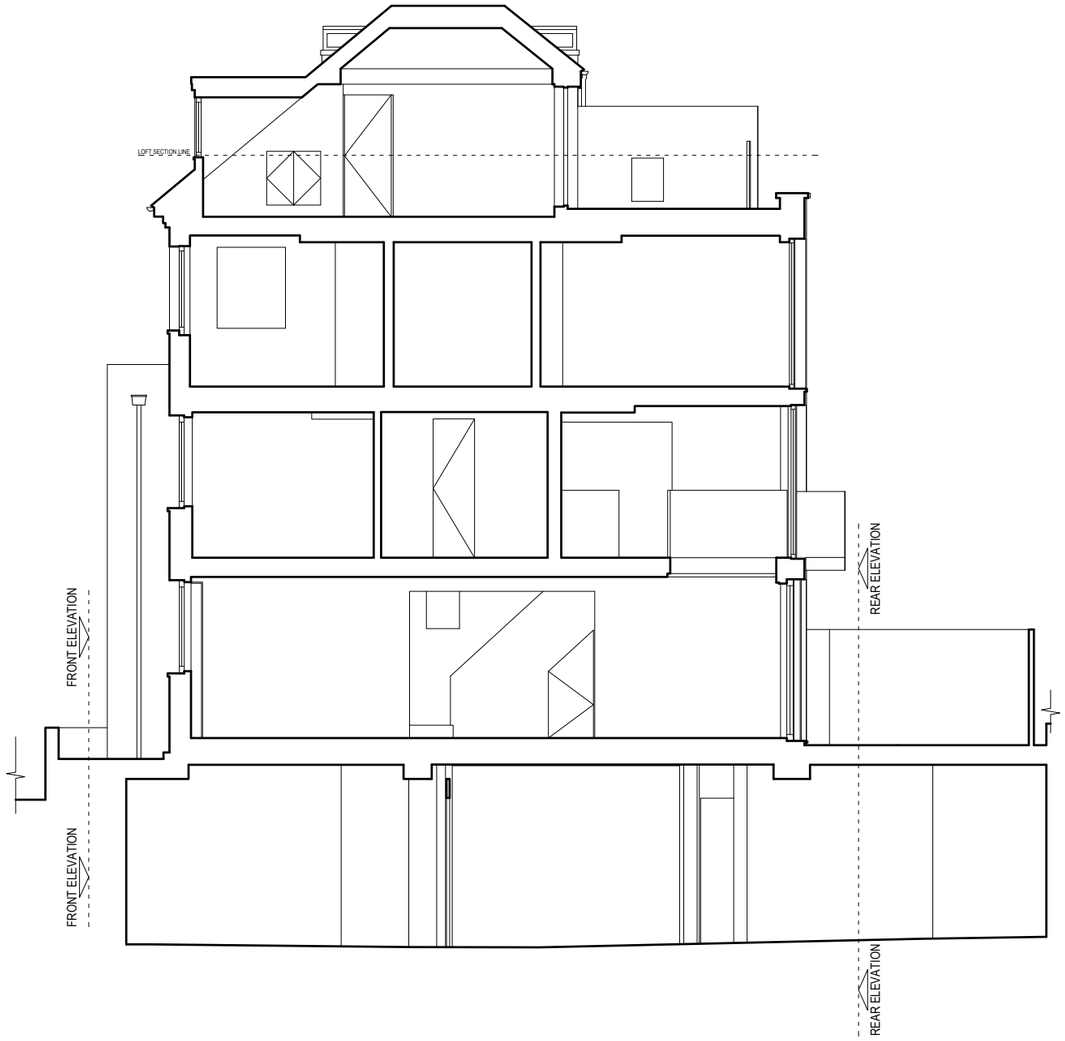

LBMV architects

Luigi Montefusco Ltd
27 Elizabeth Mews
NW3 4UH London
T+44 (0) 207 483 3880
info@lbmvarchitects.com
www.lbmvarchitects.com

DRAWINGS STATUS: PLANNING PERMISSION	A3	DRAWN: UG - MF	CHECKED: LM
PROJECT TITLE: INTERIOR REFURBISHMENT		DATE: 13.11.2019	SCALE: 1:100@A3
		DRAWING TITLE: EXISTING SECTIONS	
12a Lancaster Grove NW3 4NX		JOB NO: 0077	DRAWING NO: A1009

GENERAL NOTE
- This drawing should be removed from currency immediately when a revised version is issued.
- All dimensions to be checked on site by the contractor. Discrepancies to be reported before proceeding with the works.
- This drawing is copyrighted.
- All dimensions in mm's.

LEGEND

1.50	0	1	2 m
1.100	0	1	5 m
1:500	0	10	20 m
1:1000	0	10	50 m
1:1250	0	10	50 m

REV	DESCRIPTION	DATE	NAME

PHOTO OF EXISTING

LBMV architects

Luigi Montefusco Ltd
27 Elizabeth Mews
NW3 4UH London
T+44 (0) 207 483 3880
info@lbmvarchitects.com
www.lbmvarchitects.com

DRAWINGS STATUS		DRAWN	CHECKED
PLANNING PERMISSION	A3	UG - MF	LM

PROJECT TITLE
INTERIOR REFURBISHMENT

12a Lancaster Grove
NW3 4NX

DATE	SCALE
13.11.2019	-

DRAWING TITLE
EXISTING IMAGES

JOB NO	DRAWING NO
0077	A1010

GENERAL NOTE
- This drawing should be removed from currency immediately when a revised version is issued.
- All dimensions to be checked on site by the contractor. Discrepancies to be reported before proceeding with the works.
- This drawing is copyrighted.
- All dimensions in mm's.

LEGEND

REV	DESCRIPTION	DATE	NAME