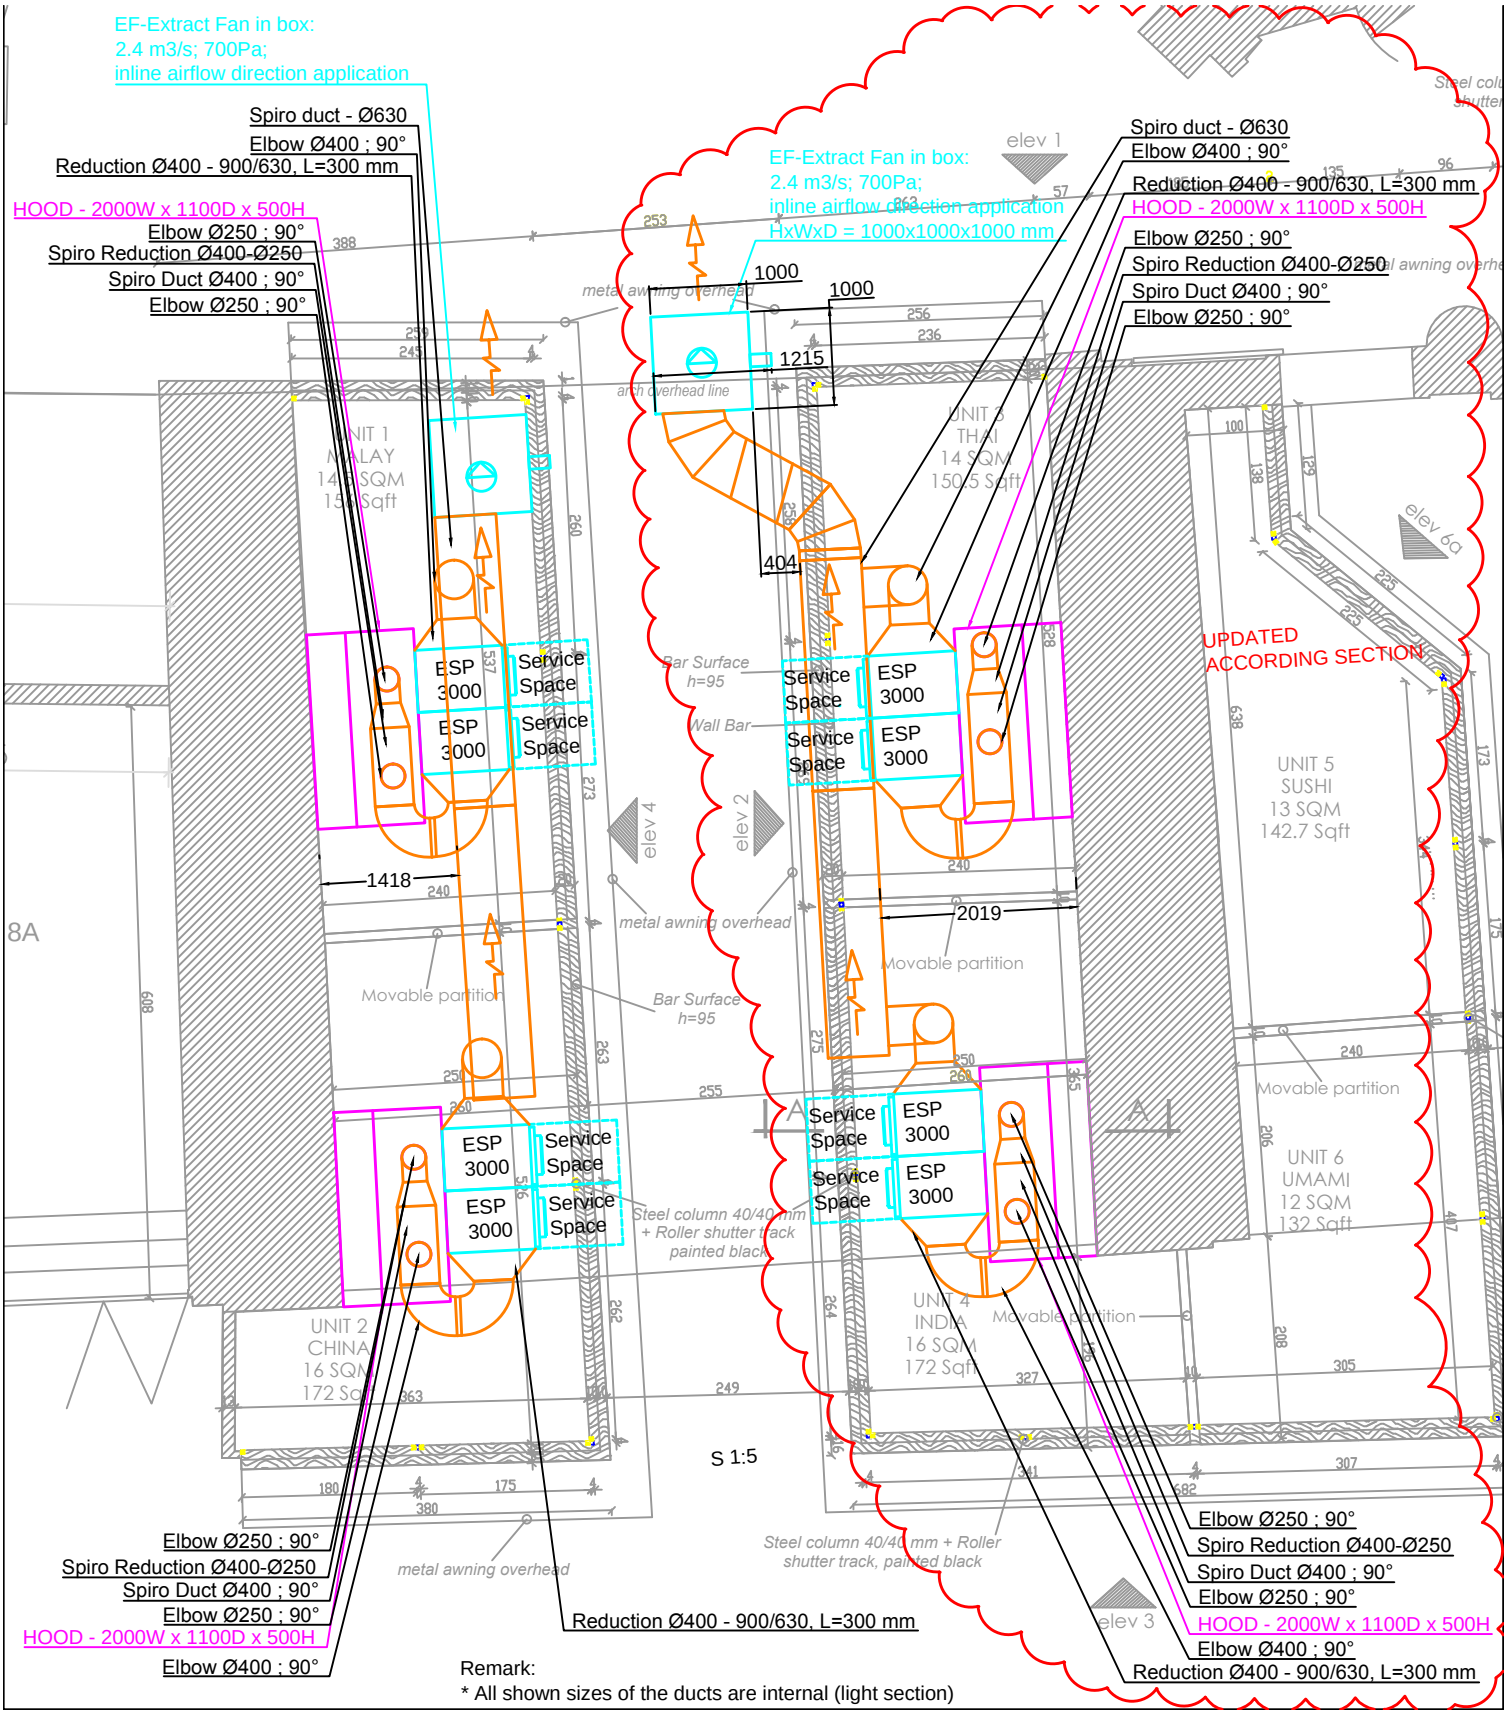

Remark:
* All shown sizes of the ducts are internal (light section)