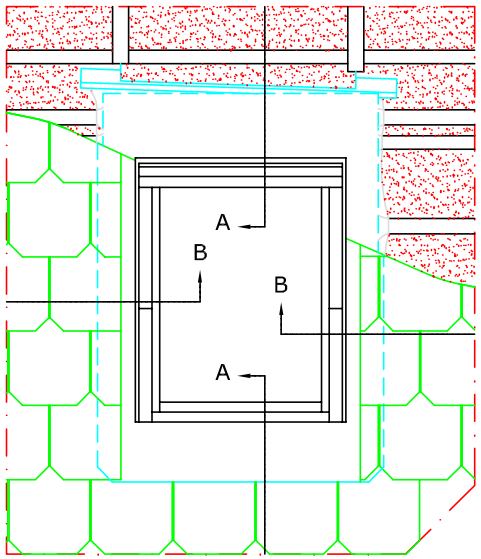

TYPICAL ELEVATION

1:2.5

Felt/breather membrane

VELUX transverse drainage gutter
VELUX transverse drainage gutter clip

VELUX underfelt collar BFX

Section A-A
1:5

VELUX underfelt collar BFX
VELUX EDL Gutter
60-100 mm
25 mm
Trimmers where necessary
Installation batten
20 mm
VELUX EDL Front edge
Gasket on BBX in window rebate
VELUX Insulation frame BDX
VELUX Lining LS-
VELUX Vapour barrier BBX
Outer ventilation
Ventilation through felt/breather membrane if necessary
Counter batten
Felt/breather membrane
Inner ventilation
Trimmers where necessary
Service area
Vapour barrier

1:2.5

Vapour barrier
Trimmers where necessary
VELUX Vapour barrier BBX
Taped joint with VELUX BBX tape

Section B-B
1:5

VELUX EDL L-shaped side soakers
VELUX Underfelt collar BFX
0-20 mm
Red line level
Gasket on BBX in window rebate
VELUX Insulation frame BDX
20-30 mm
VELUX Vapour barrier BBX
Felt/breather membrane
Ventilation path
Insulation
VELUX Lining LS-
Rafters
Vapour barrier

VELUX Products:

- GPL 15°-55° * (* 55°-75° with special springs)
- EDL 15°-90°
- BFX
- BDX
- BBX
- LS-

Roof covering:

- SLATES < 8 mm

VELUX

VELUX Company Ltd
Woodside Way
Glenrothes, Fife KY7 4ND
tel: +44 (0) 1592 778 225

VELUX top-hung roof window

GPL single installation into natural slate

EDL flashing kit - standard install into natural slate up to 8mm thick

All dimensions are in millimetres where shown

NOTE! When installing VELUX roof windows, flashings and accessories, please ensure compliance with building regulations and British/European standards where necessary.
This detail represents the principles of a typical installation only and the design and specification of the final detail is the responsibility of others.

Latest revision:

Date:	January 2014
Rev no:	
Rev date:	
Drawn:	PJH

File name: **GPL-EDL-0114-1014**

Scale: **1:5 approx. @ A3**

© VELUX GROUP ® VELUX & VELUX logo are registered trademarks

This drawing is the property of the VELUX Group and is not to be copied, reproduced or published in whole or in part without written consent from VELUX A/S