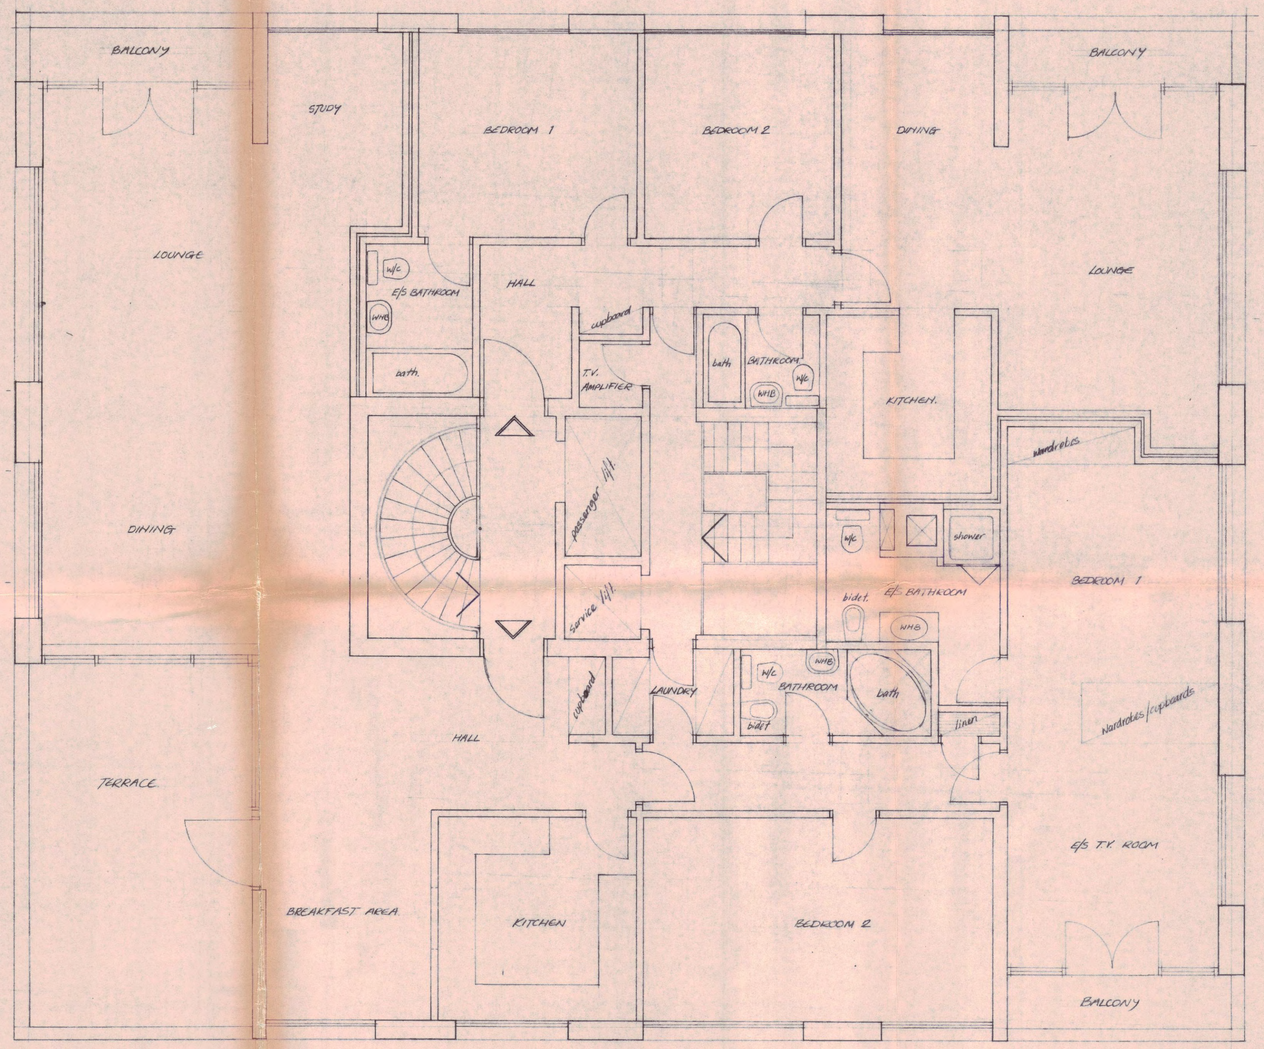

TP 8600781

1, OAK HILL LODGE, N.W.3.

scale: 1:50 approx. date: Feb. 1986.

penthouse flat conversion.

dwg. No. 8513/100

Richard Betham & Associates
3 Raymond Buildings Grays Inn London W.C.1. R. 5BH
telephone 01-242-8467

drawn
date
scale
dwg. no