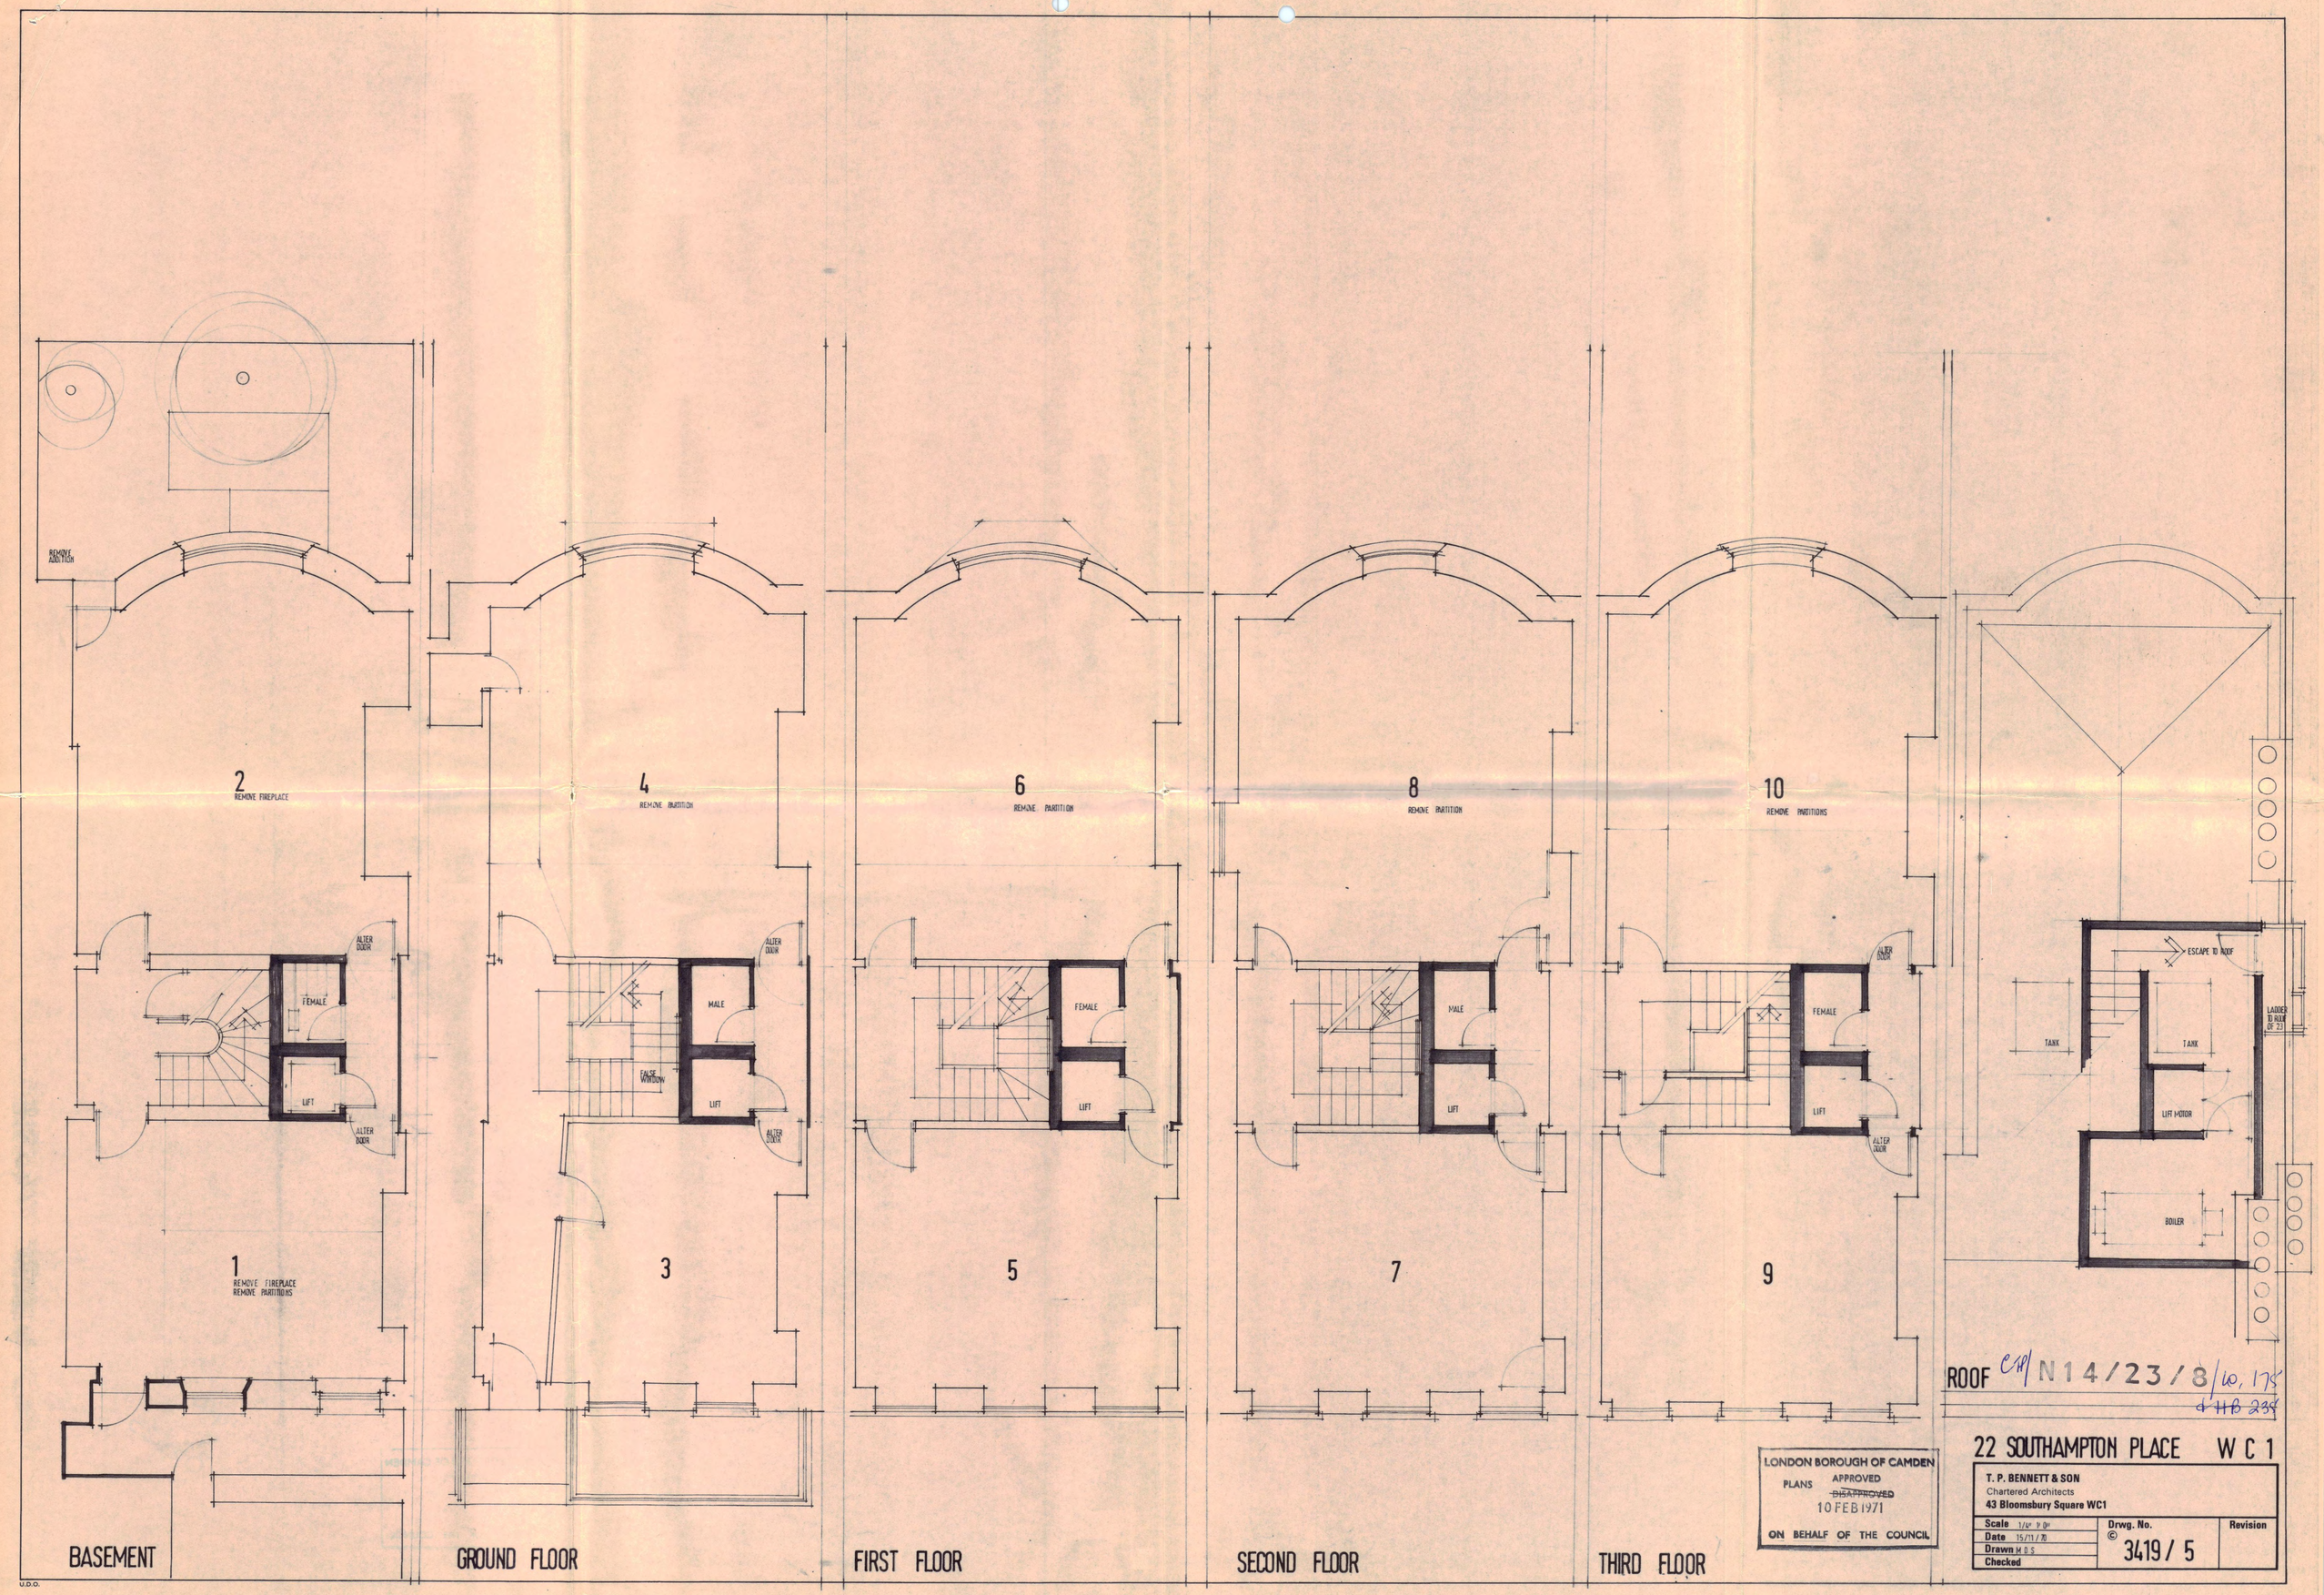

C/P/ N14/23/8/10, 175
& 116 235

LONDON BOROUGH OF CAMDEN
PLANS APPROVED
~~DISAPPROVED~~
10 FEB 1971
ON BEHALF OF THE COUNCIL

22 SOUTHAMPTON PLACE W C 1

T. P. BENNETT & SON
Chartered Architects
43 Bloomsbury Square WC1

Scale 1/4" = 1'0"	Drwg. No. © 3419 / 5	Revision
Date 15/11/70		
Drawn M D S		
Checked		

U.D.O.