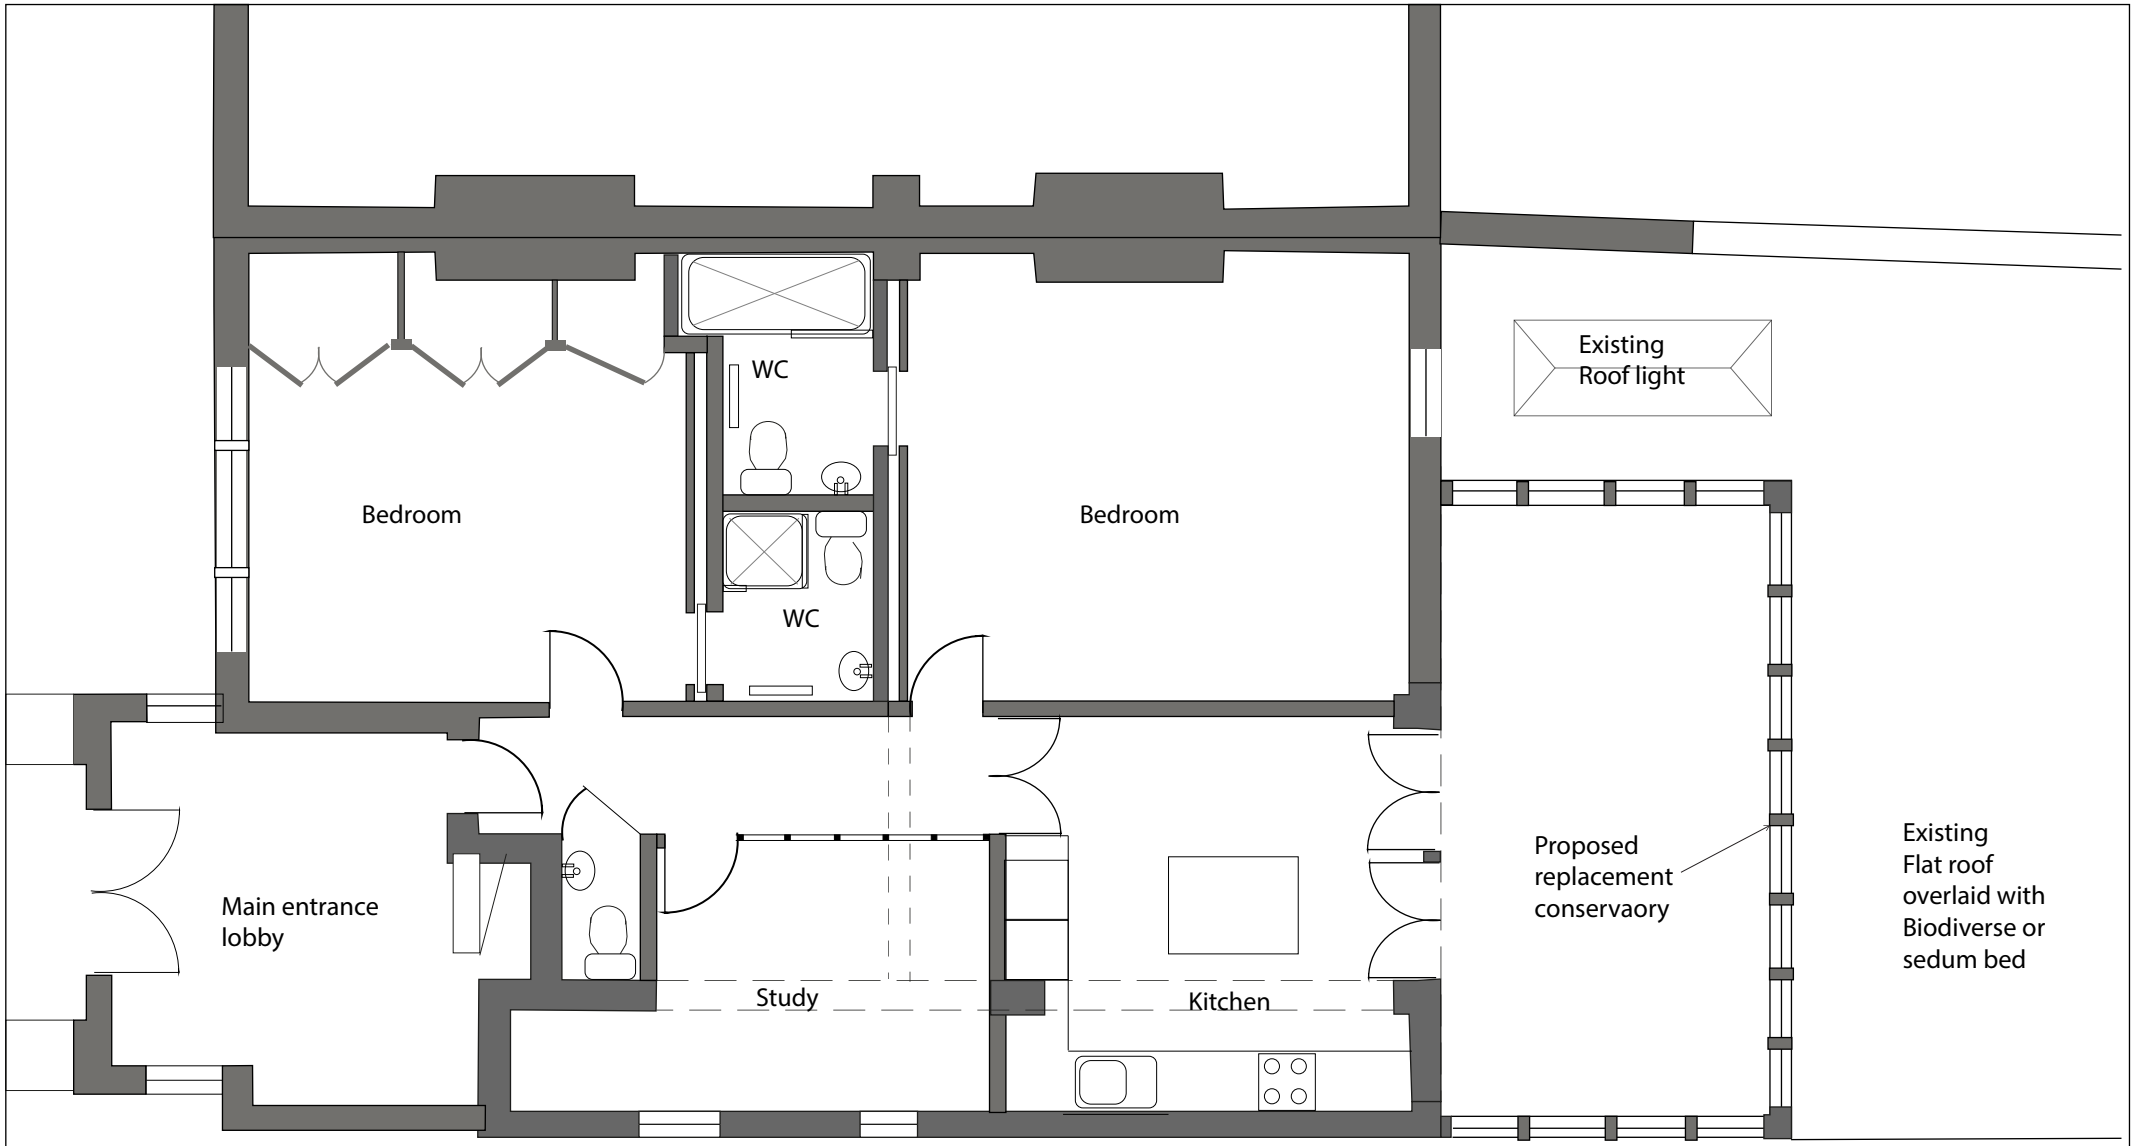

Proposed plan 10:00 RevB

Scale: 1:75

0 1 2 3 4 5m

N

PLANNING

Flat 2, 7 Buckland Crescent

September 2020