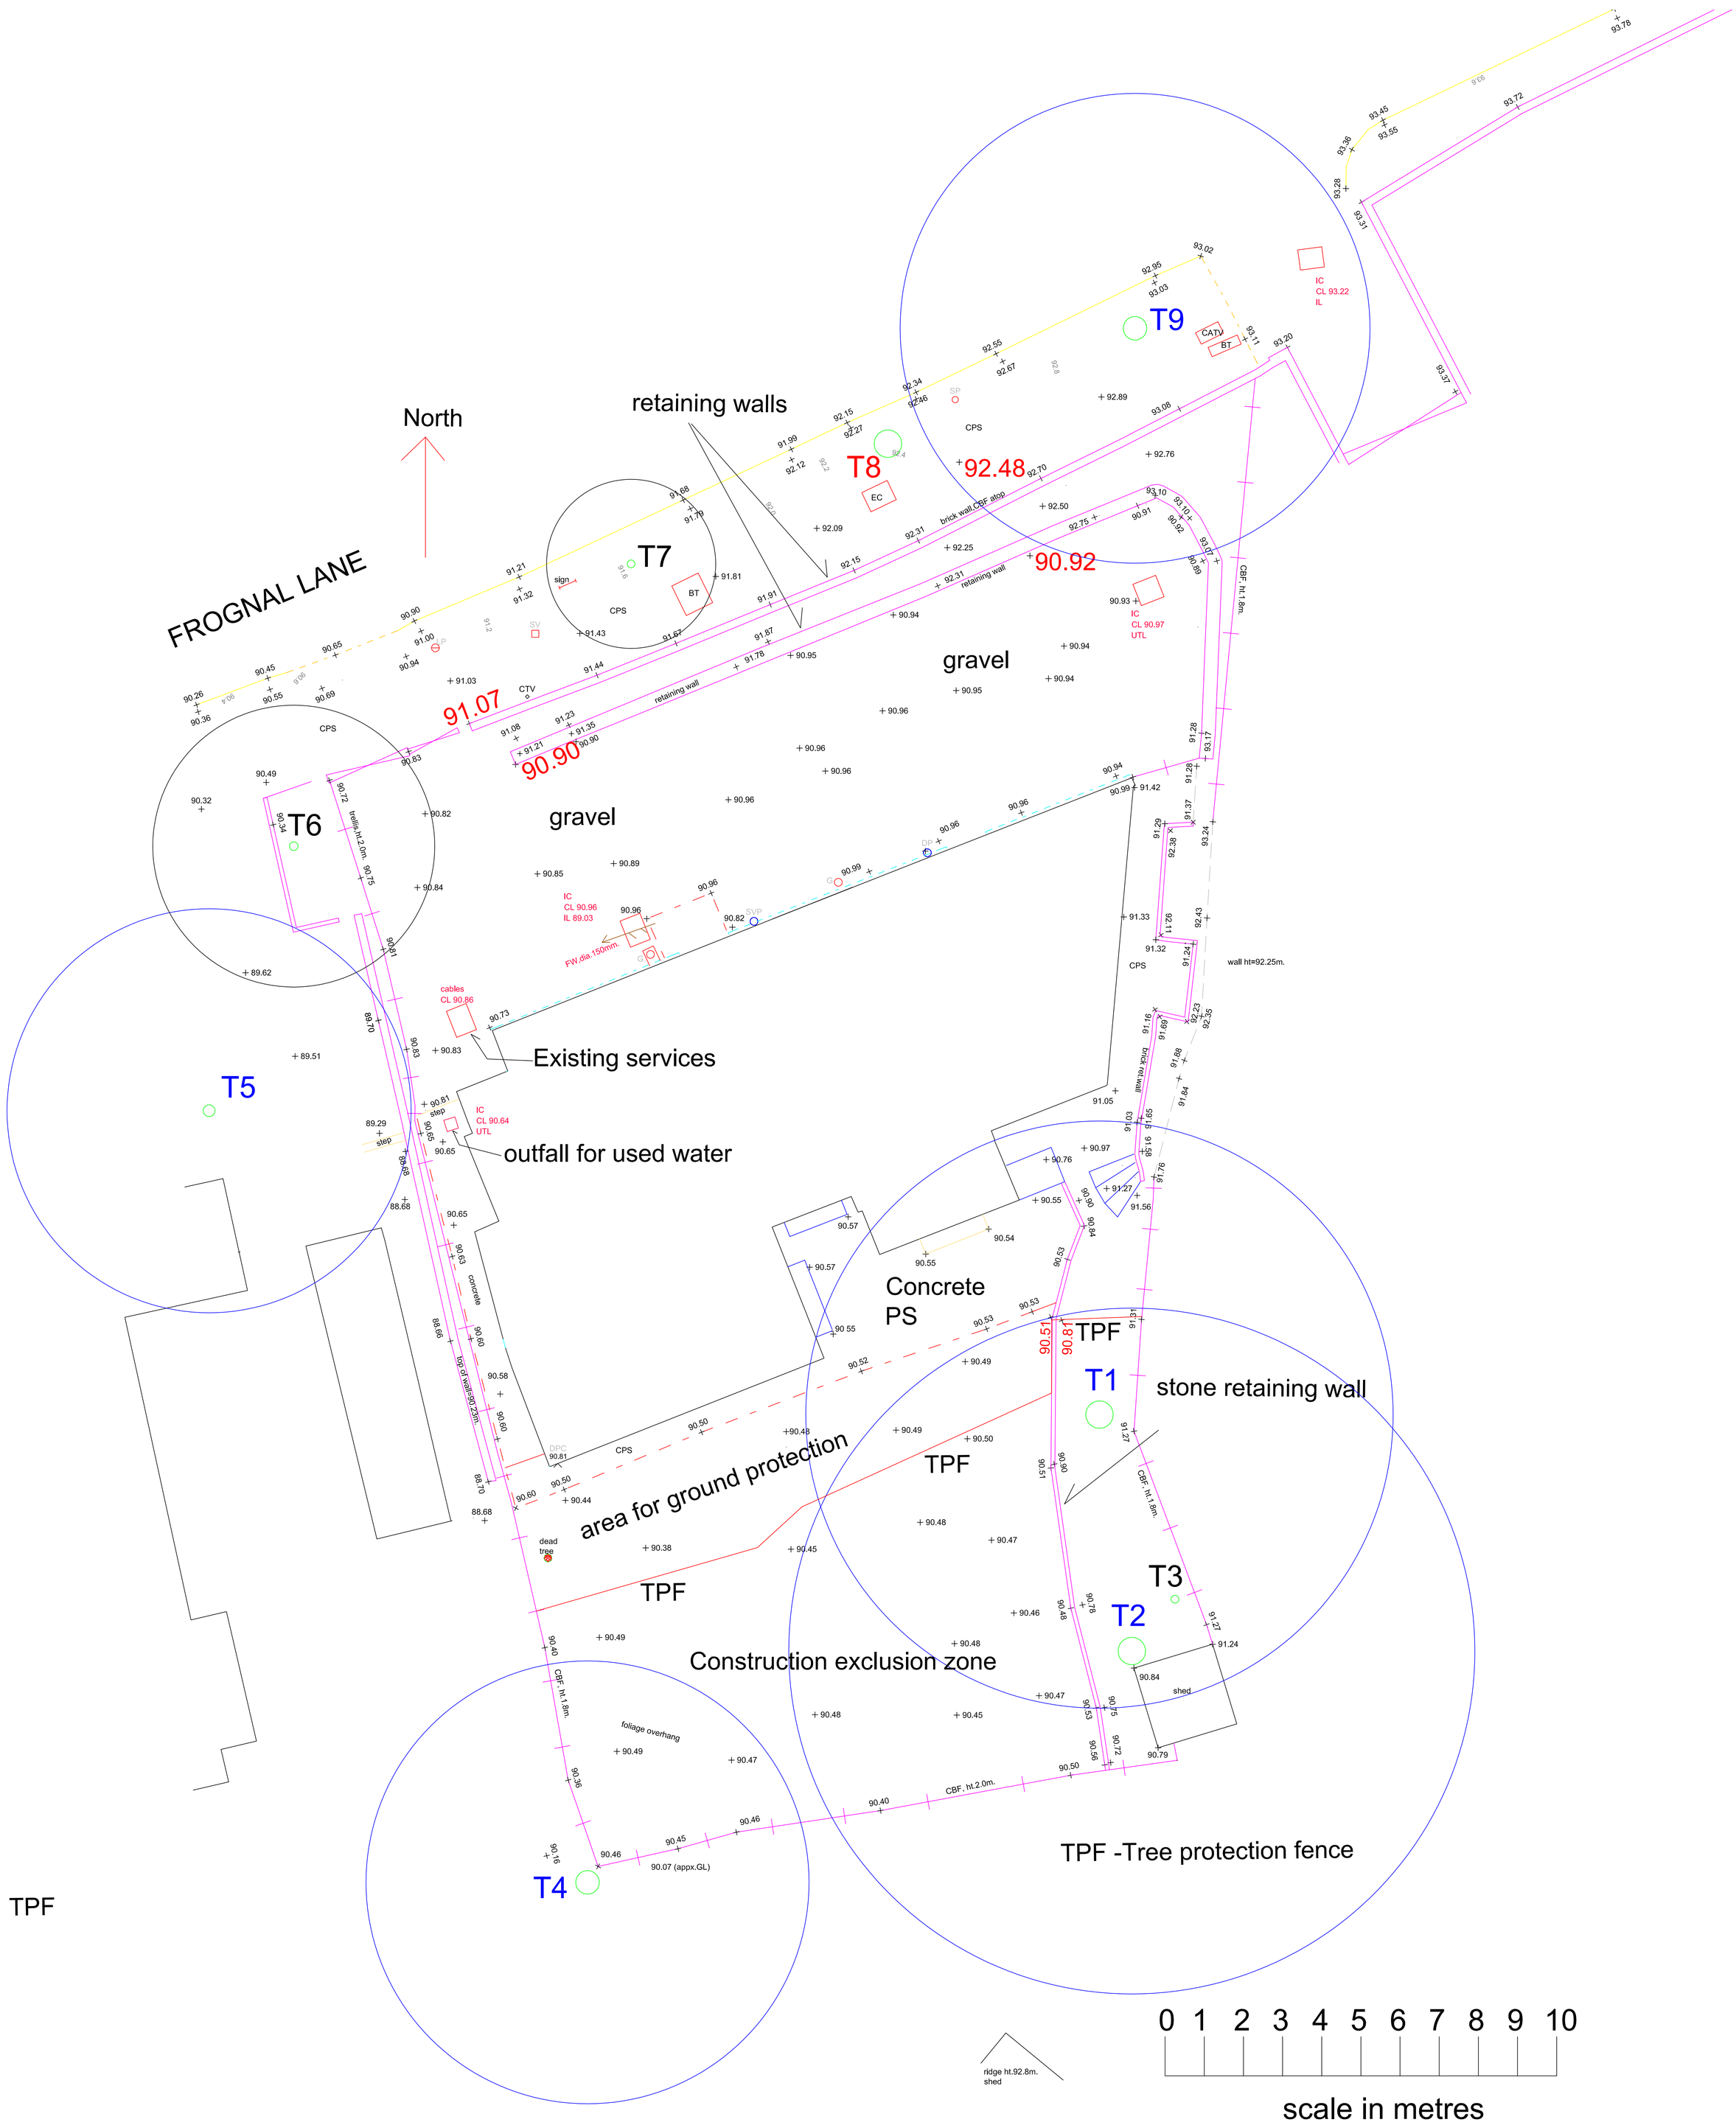

20022. 38 Frognal Lane. Tree constraints and protection Plan. Sept 2020.