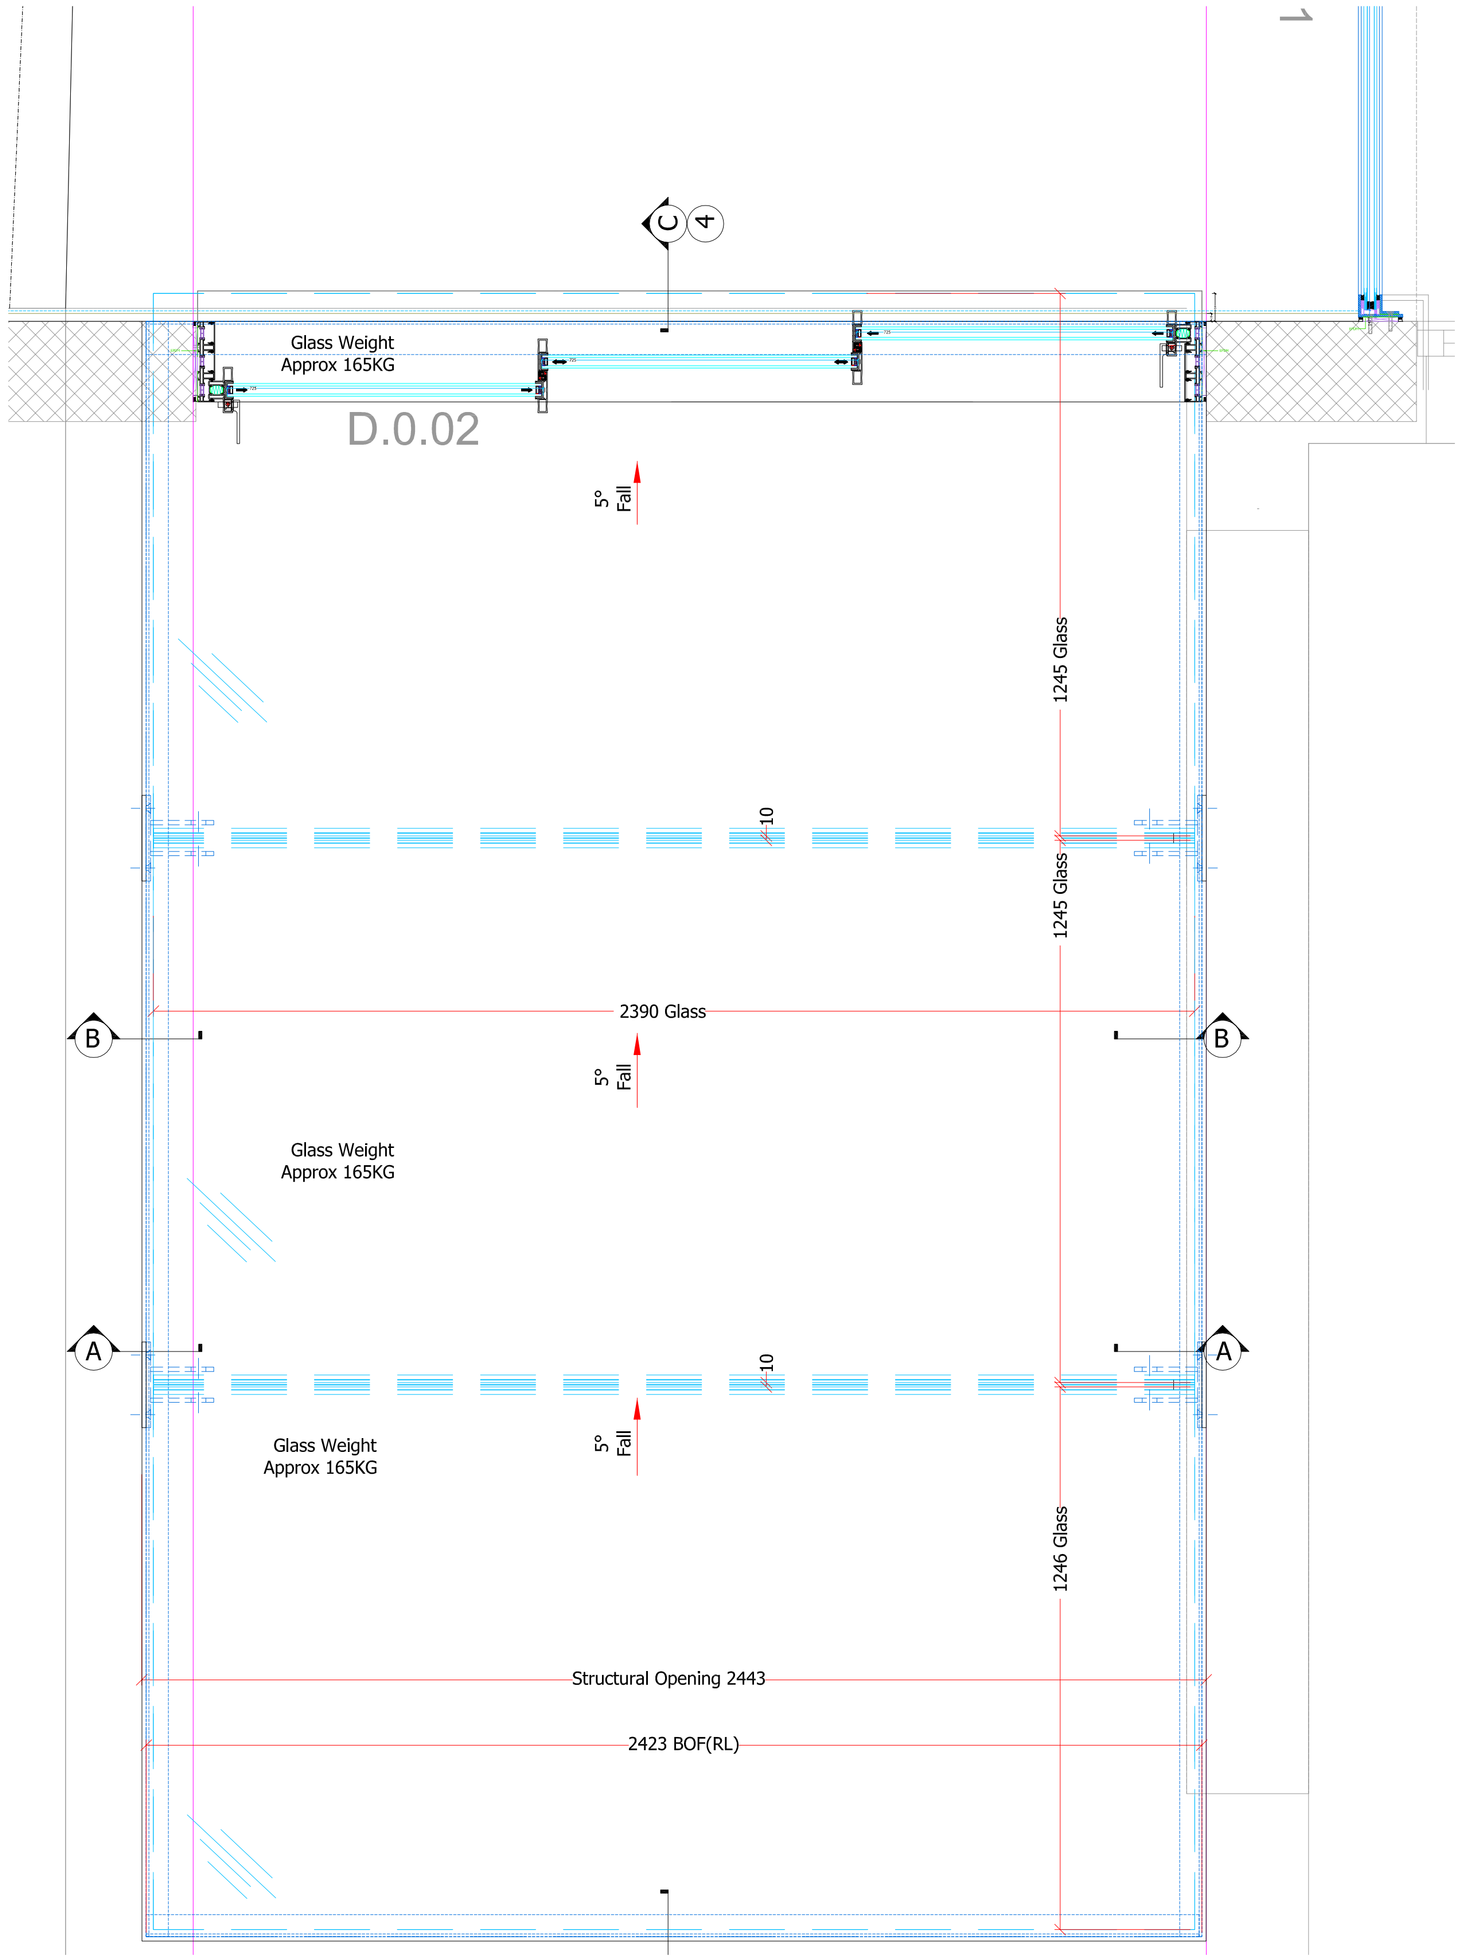

Plan Of RF.01
Roof Light
Scale 1:10

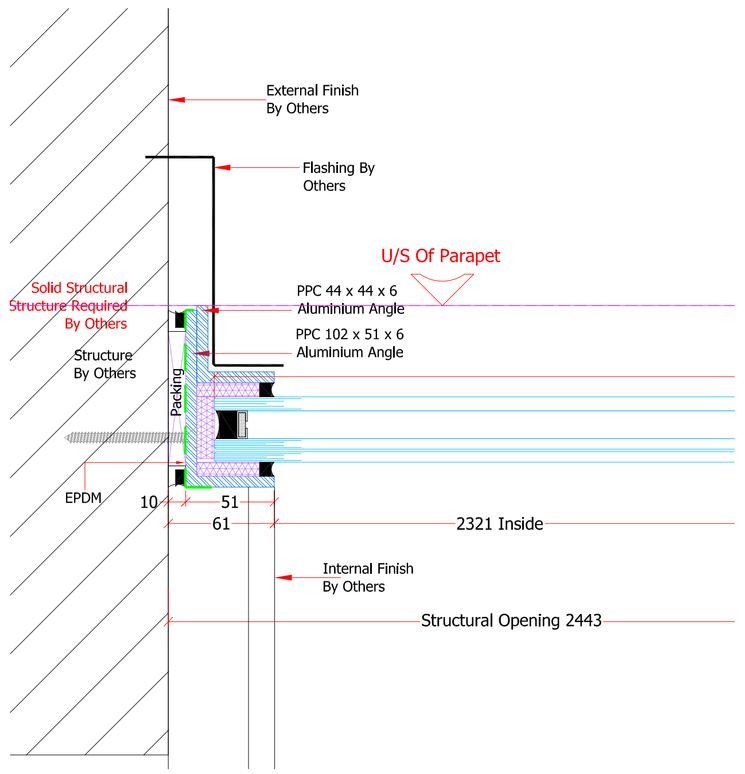

Section B-B
Scale 1:2

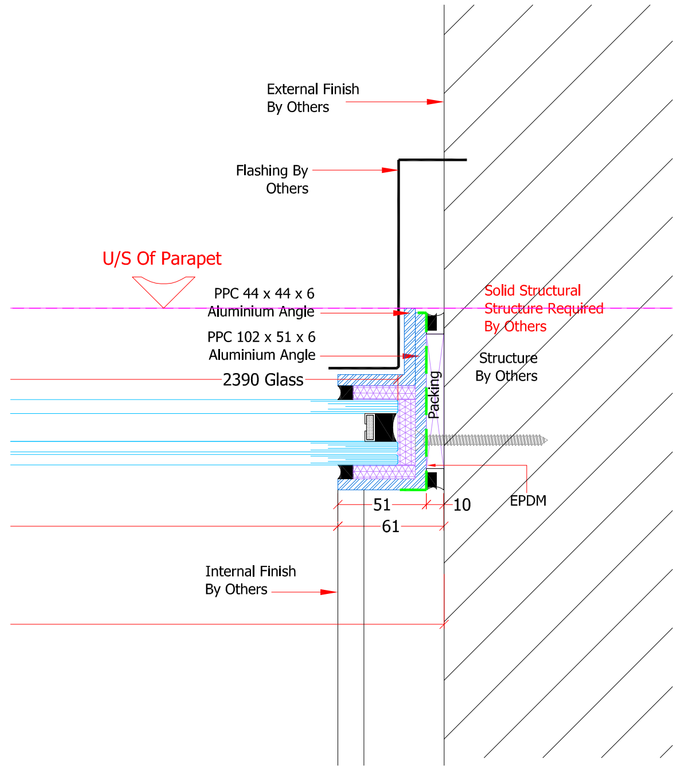

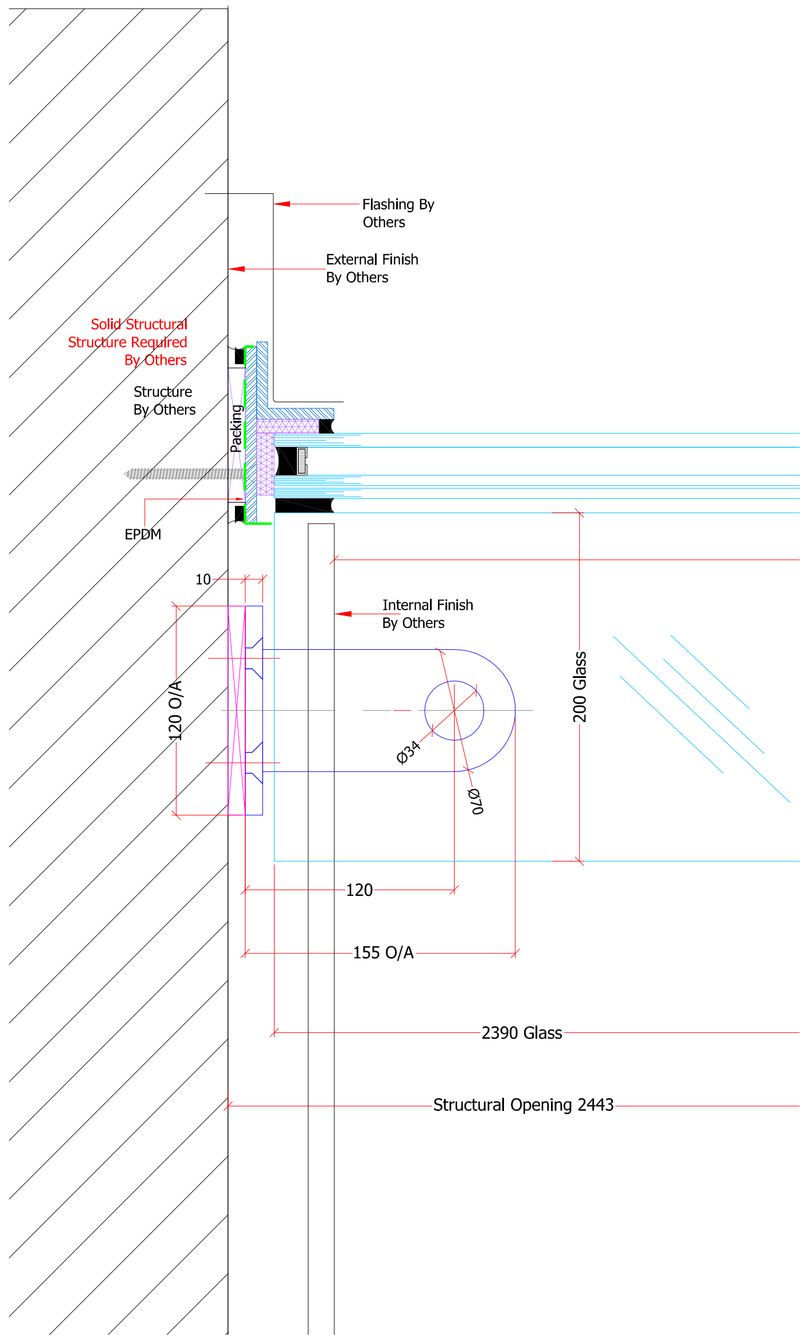

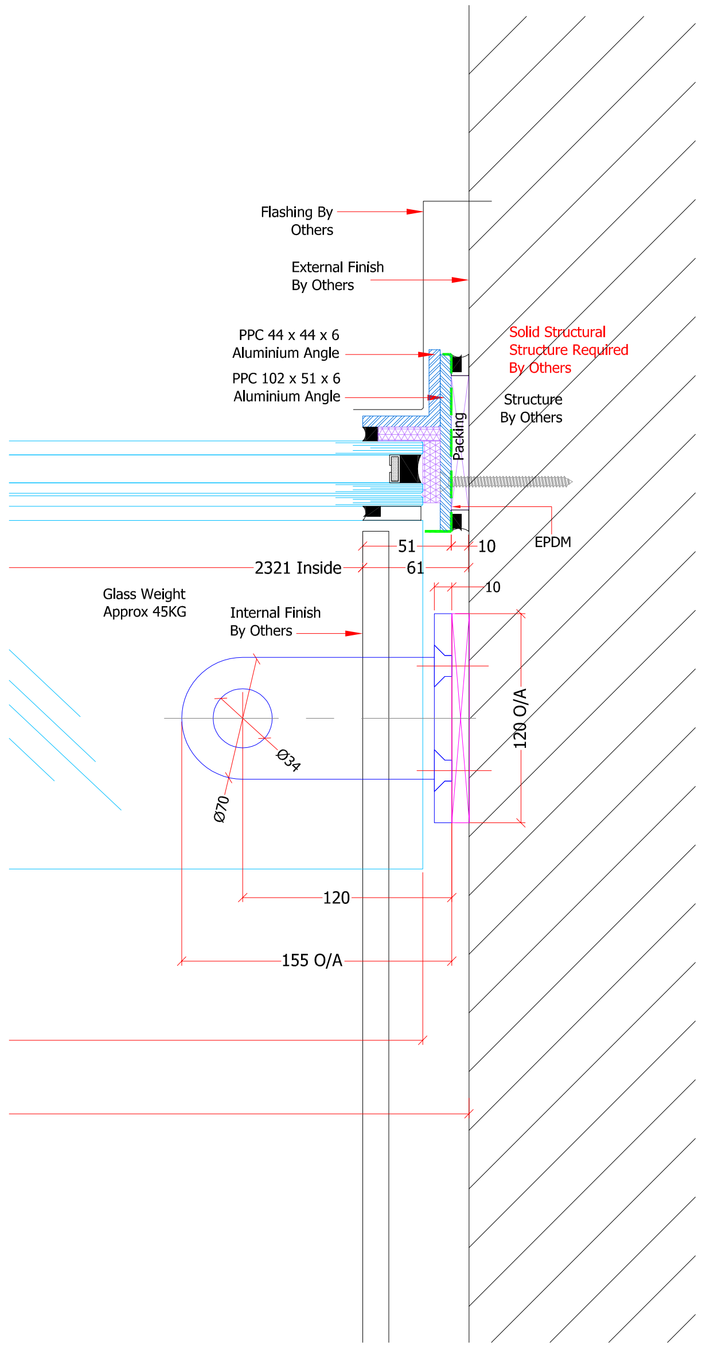

Section A-A
Scale 1:2

Glass Specification:
Roof Light
10mm Clear Tgh
16mm Argon Filled/
Black Warm Edge Swiss Spacer/
Black Silicone
6mm Clear Tgh Lam
6mm Clear Tgh Lam Low E
Glass To Be Sand Blasted

Glass Specification:
Glass Beam
4 x 10mm Clear Tgh Lam
Low Iron

Colour To Framework:
Ral 9005 Matt (Jet Black)

Notes;

All Dimensions TBC On Site.
RAL Finish TBC By Architect.
FFL, FCL and Wall Finish TBC
By Architect

Do Not Scale From This Drawing

Revisions
A) 29-03-16 - As per survey

IQ Glass Solutions
THE COURTYARD @ SKY HOUSE
RAANS RD, AMERSHAM, HP6 6JQ
TEL:+44 (0) 1494 722880
FAX:+44 (0) 1494 721535
WWW.TEXOGROUP.COM
WWW.IQGLASS.CO.UK

Project
14 Lillieshall Road
London, SW4 0LP

Drawing Title
Plan & Sections A-A & B-B
Of RF-01 Roof Light

Date		Scale
05-02-16		As Shown@A1
Drawing No.	Rev	Drawn By
IQ1138-03	A	AJM