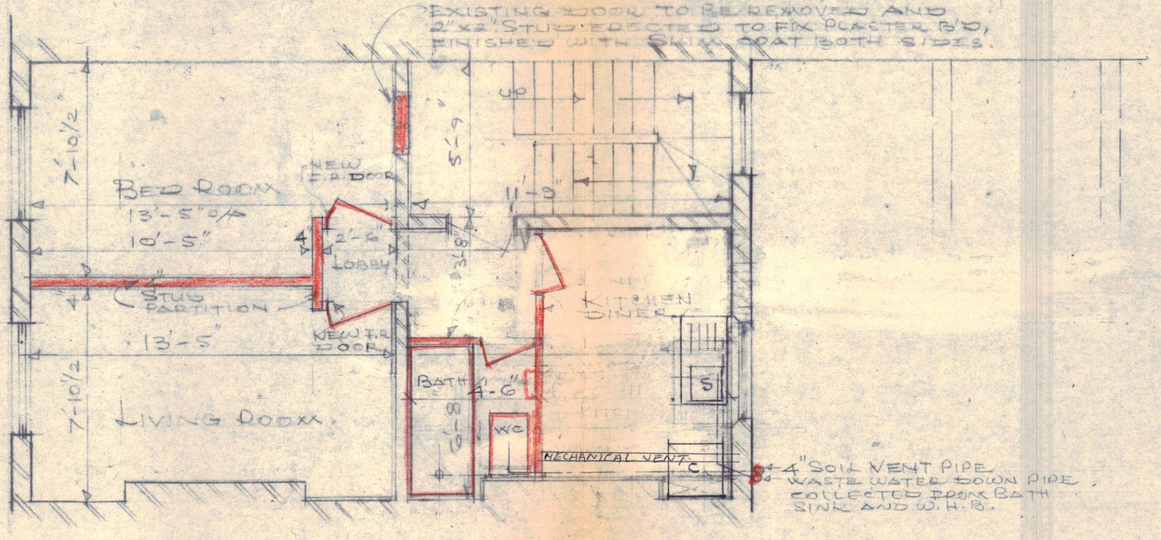

FIRST - SECOND AND THIRD FLOOR TYPICAL

Partition in First floor level front Room
not to be included S. Gosai
5-4-78

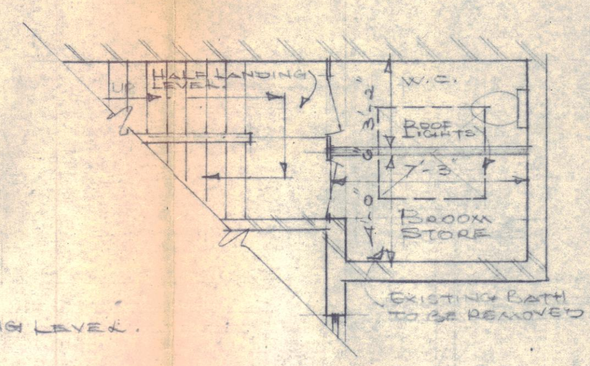

1st MEZZANINE LEVEL

TO BE KEPT AS EXISTING.
NO HABITABLE AREA AT THIS LANDING LEVEL.

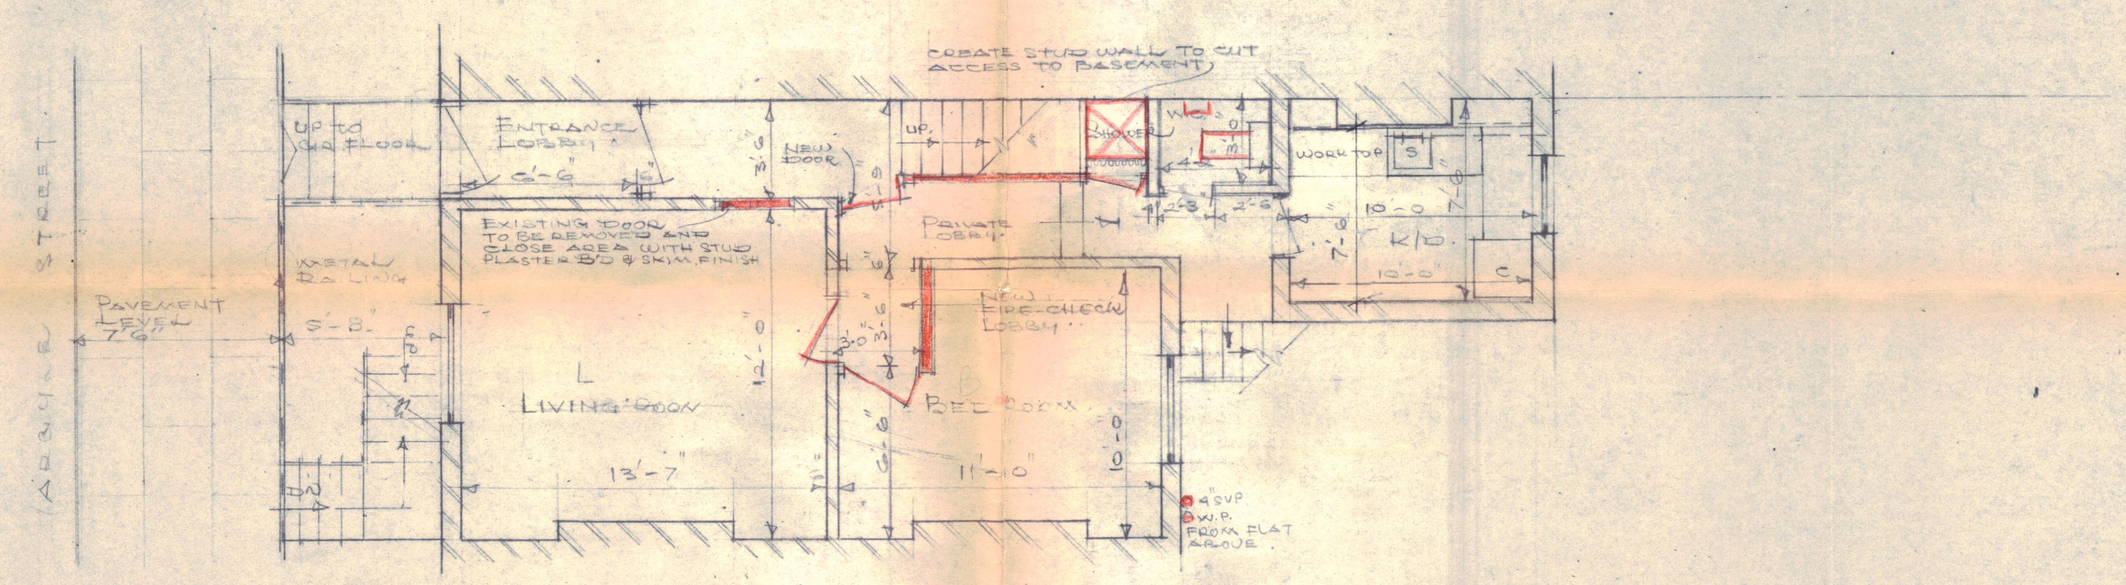

GROUND FLOOR PLAN

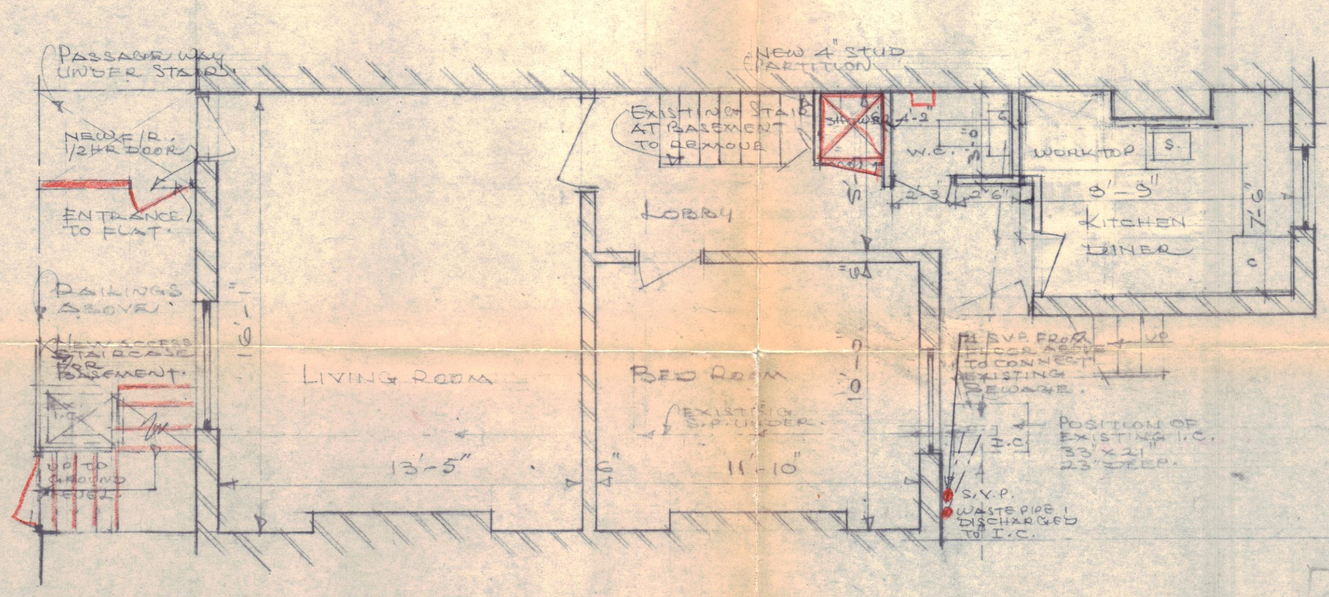

BASEMENT LEVEL

64 31 B 25890 R
HB 654

PROPOSED ADDITIONS AND ALTERATIONS TO PROPERTY AT 62 ARGYLE STREET, LONDON WC 1 BELONGING TO MR. GULAM HASNAIN WARSI

LONDON BOROUGH OF CAMDEN
TOWN AND COUNTRY PLANNING ACTS
18 APR 1978
PLANS APPROVED
ON BEHALF OF THE COUNCIL

PROPOSED WORK SHOWN IN PINK
EXISTING GREEN

1/4" to 1'-0"