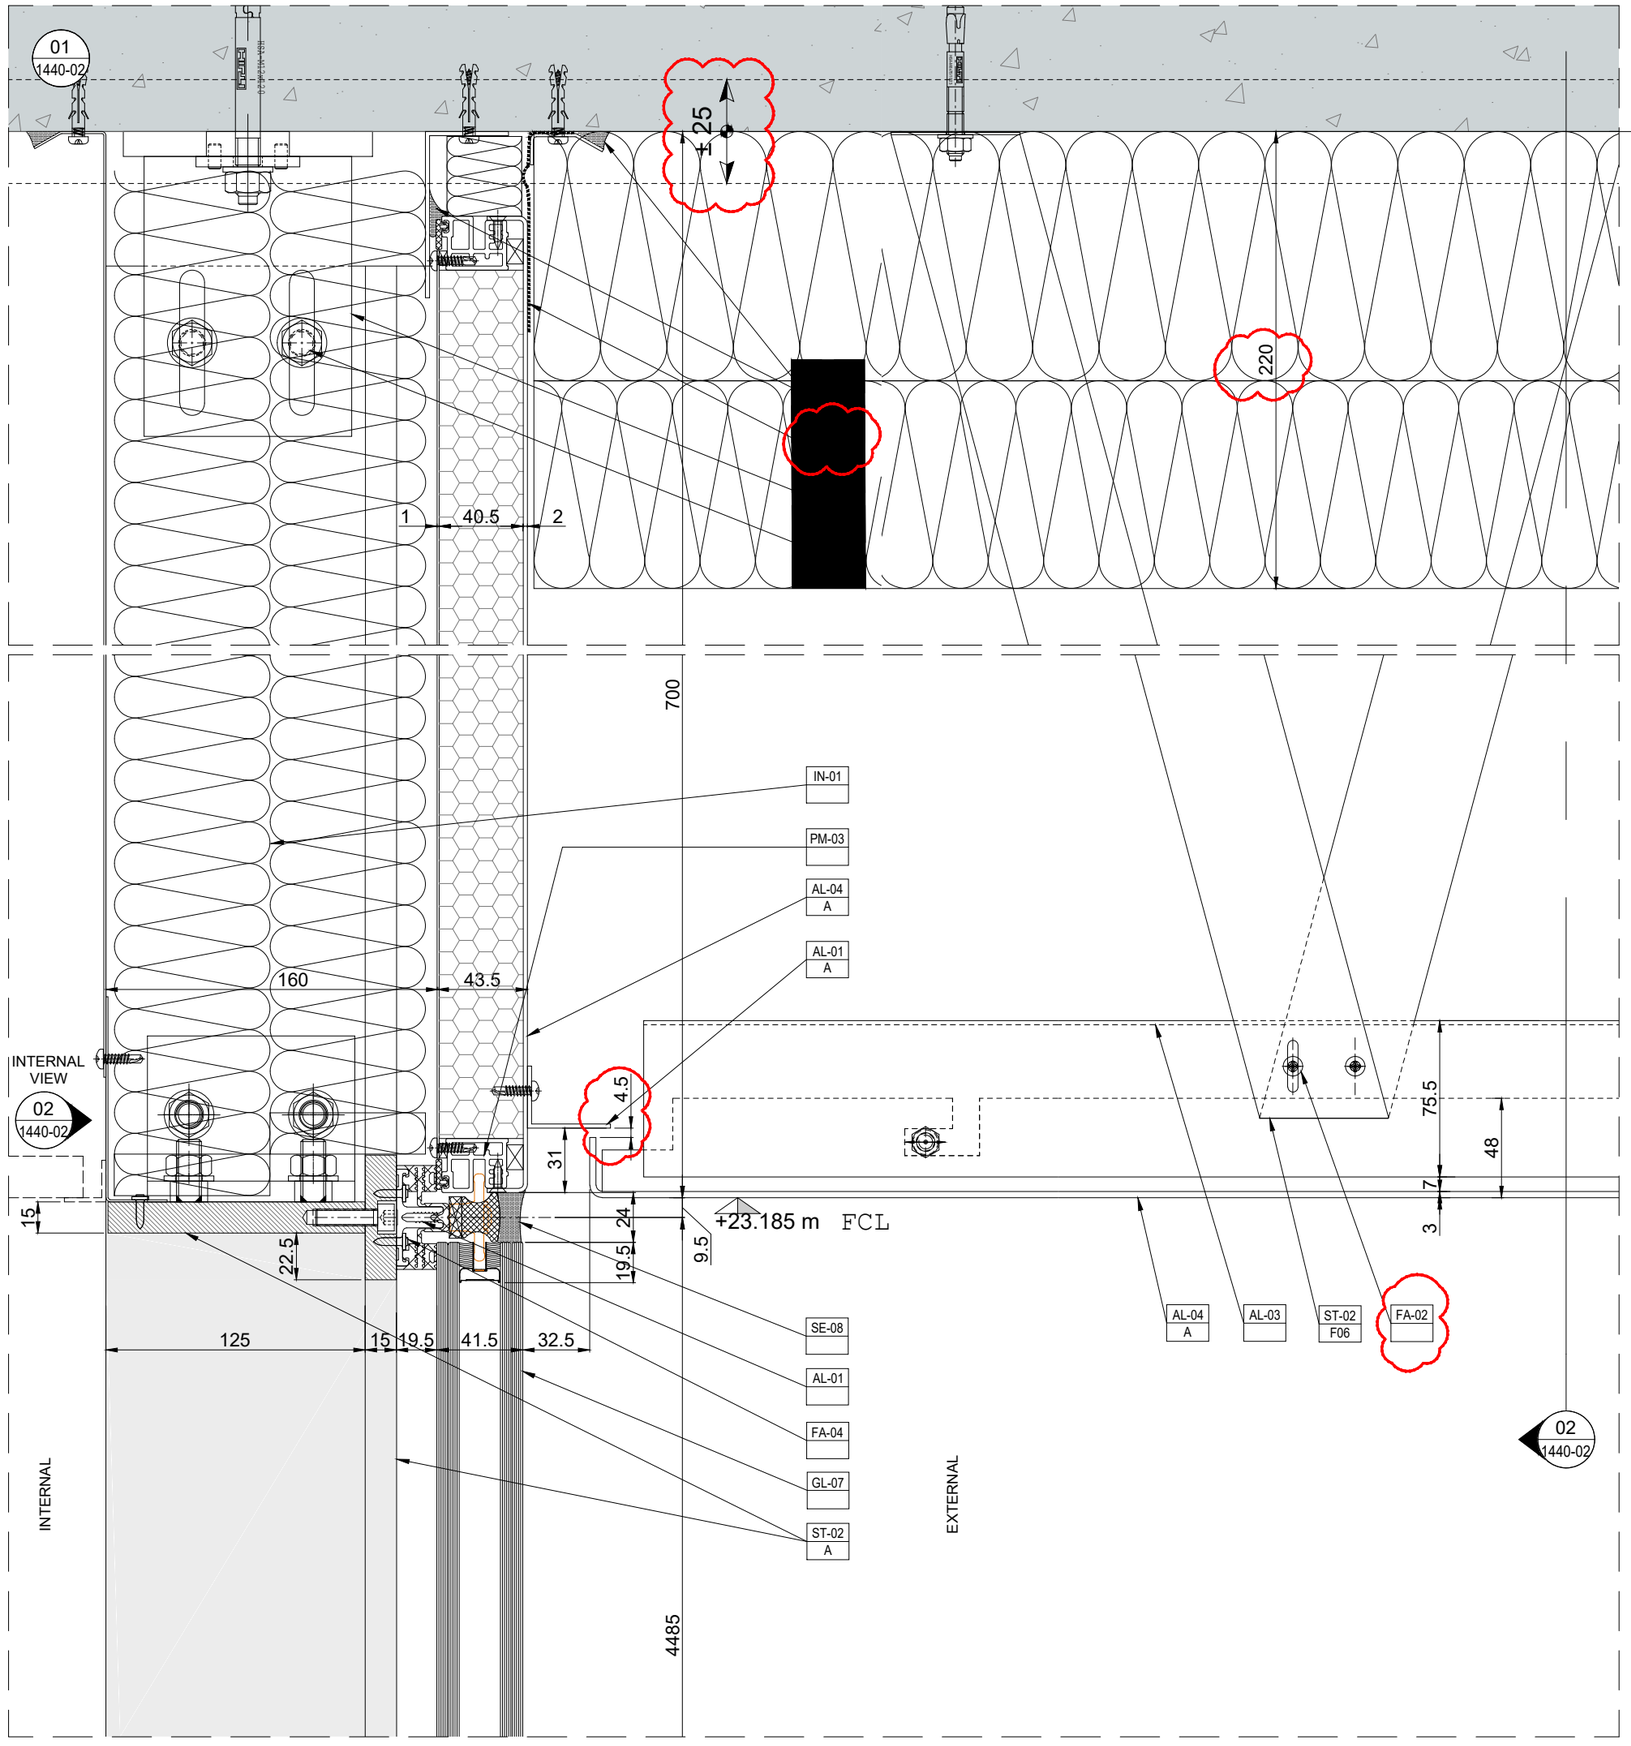

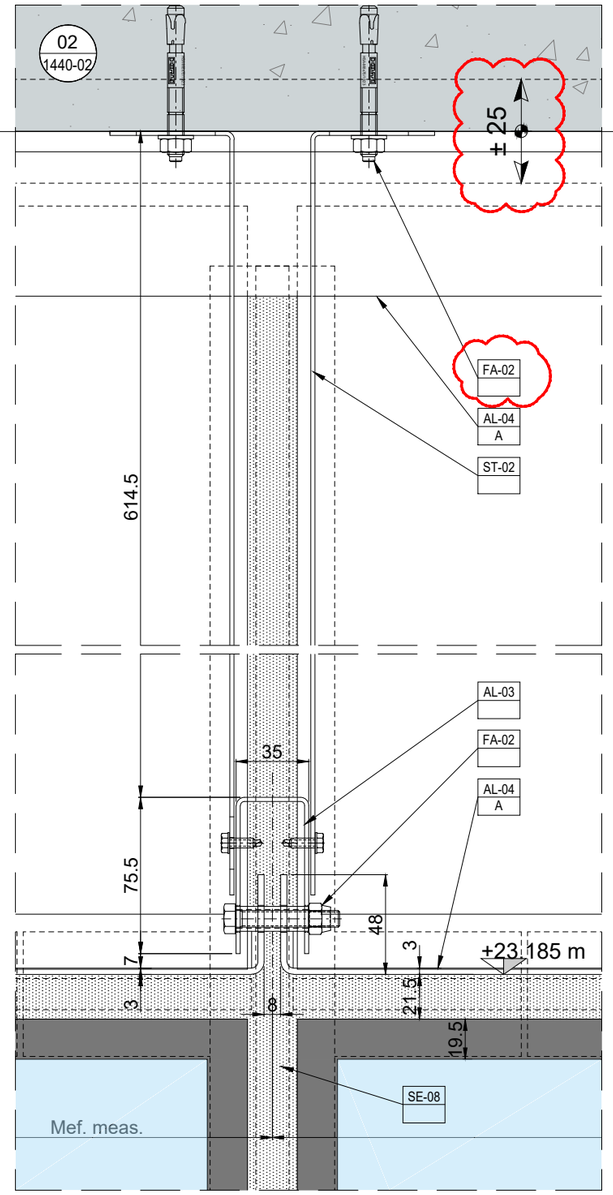

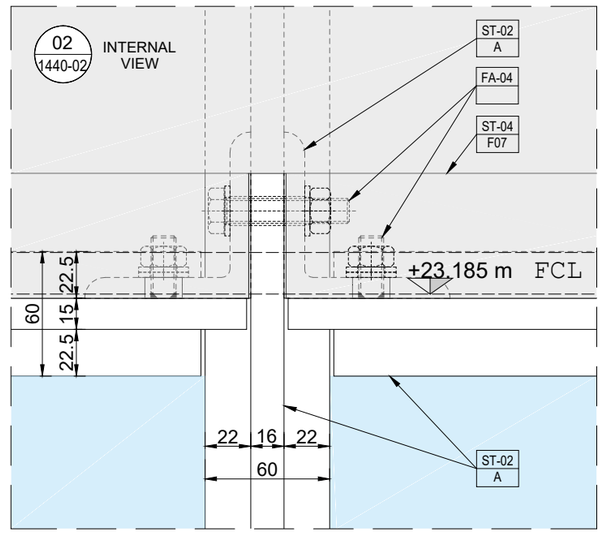

Proprietary Note:
The copyright of this drawing remains with us. No copies may be taken without our written consent nor the drawing made available to third parties. Legal action will be taken in case of breach of the above requirement.

NOTES:

Design Architect
Stiff + Trevillon Architects Ltd
16 Woodfield Road, London W9 2BE
Client

Rev	Date	By	Description
01	12/05/2020	FDC	SEE RED CLOUDS

Project name
BRILL PLACE RESIDENTIAL TOWER
Brill Place, London

Key plan

Project No. -
Lot No. -

bluesteel
EXCELLENCE FOR ARCHITECTURE
Via Vittorio Veneto, 13 – 31014 San Martino di Colle Umberto (TV) Italy
Phone 0438-500103---Fax 0438-500498

Title
Unitized System Facade
EWS04 - Lobby stick system
Vertical details - Countertop

Drawn by	Checked by	Approved by
FDC	D. Da Re	D. Da Re

Scale (A0 size): 1:3
First date of issue: 21.04.2020

Status: -
Drawing No.: 0182-1440-02
Revision No.: 01

Preliminary
DIVULGATION AND REPRODUCTION FORBIDDEN BY LAW