1 Existing South East Elelvation
Scale: 1:50

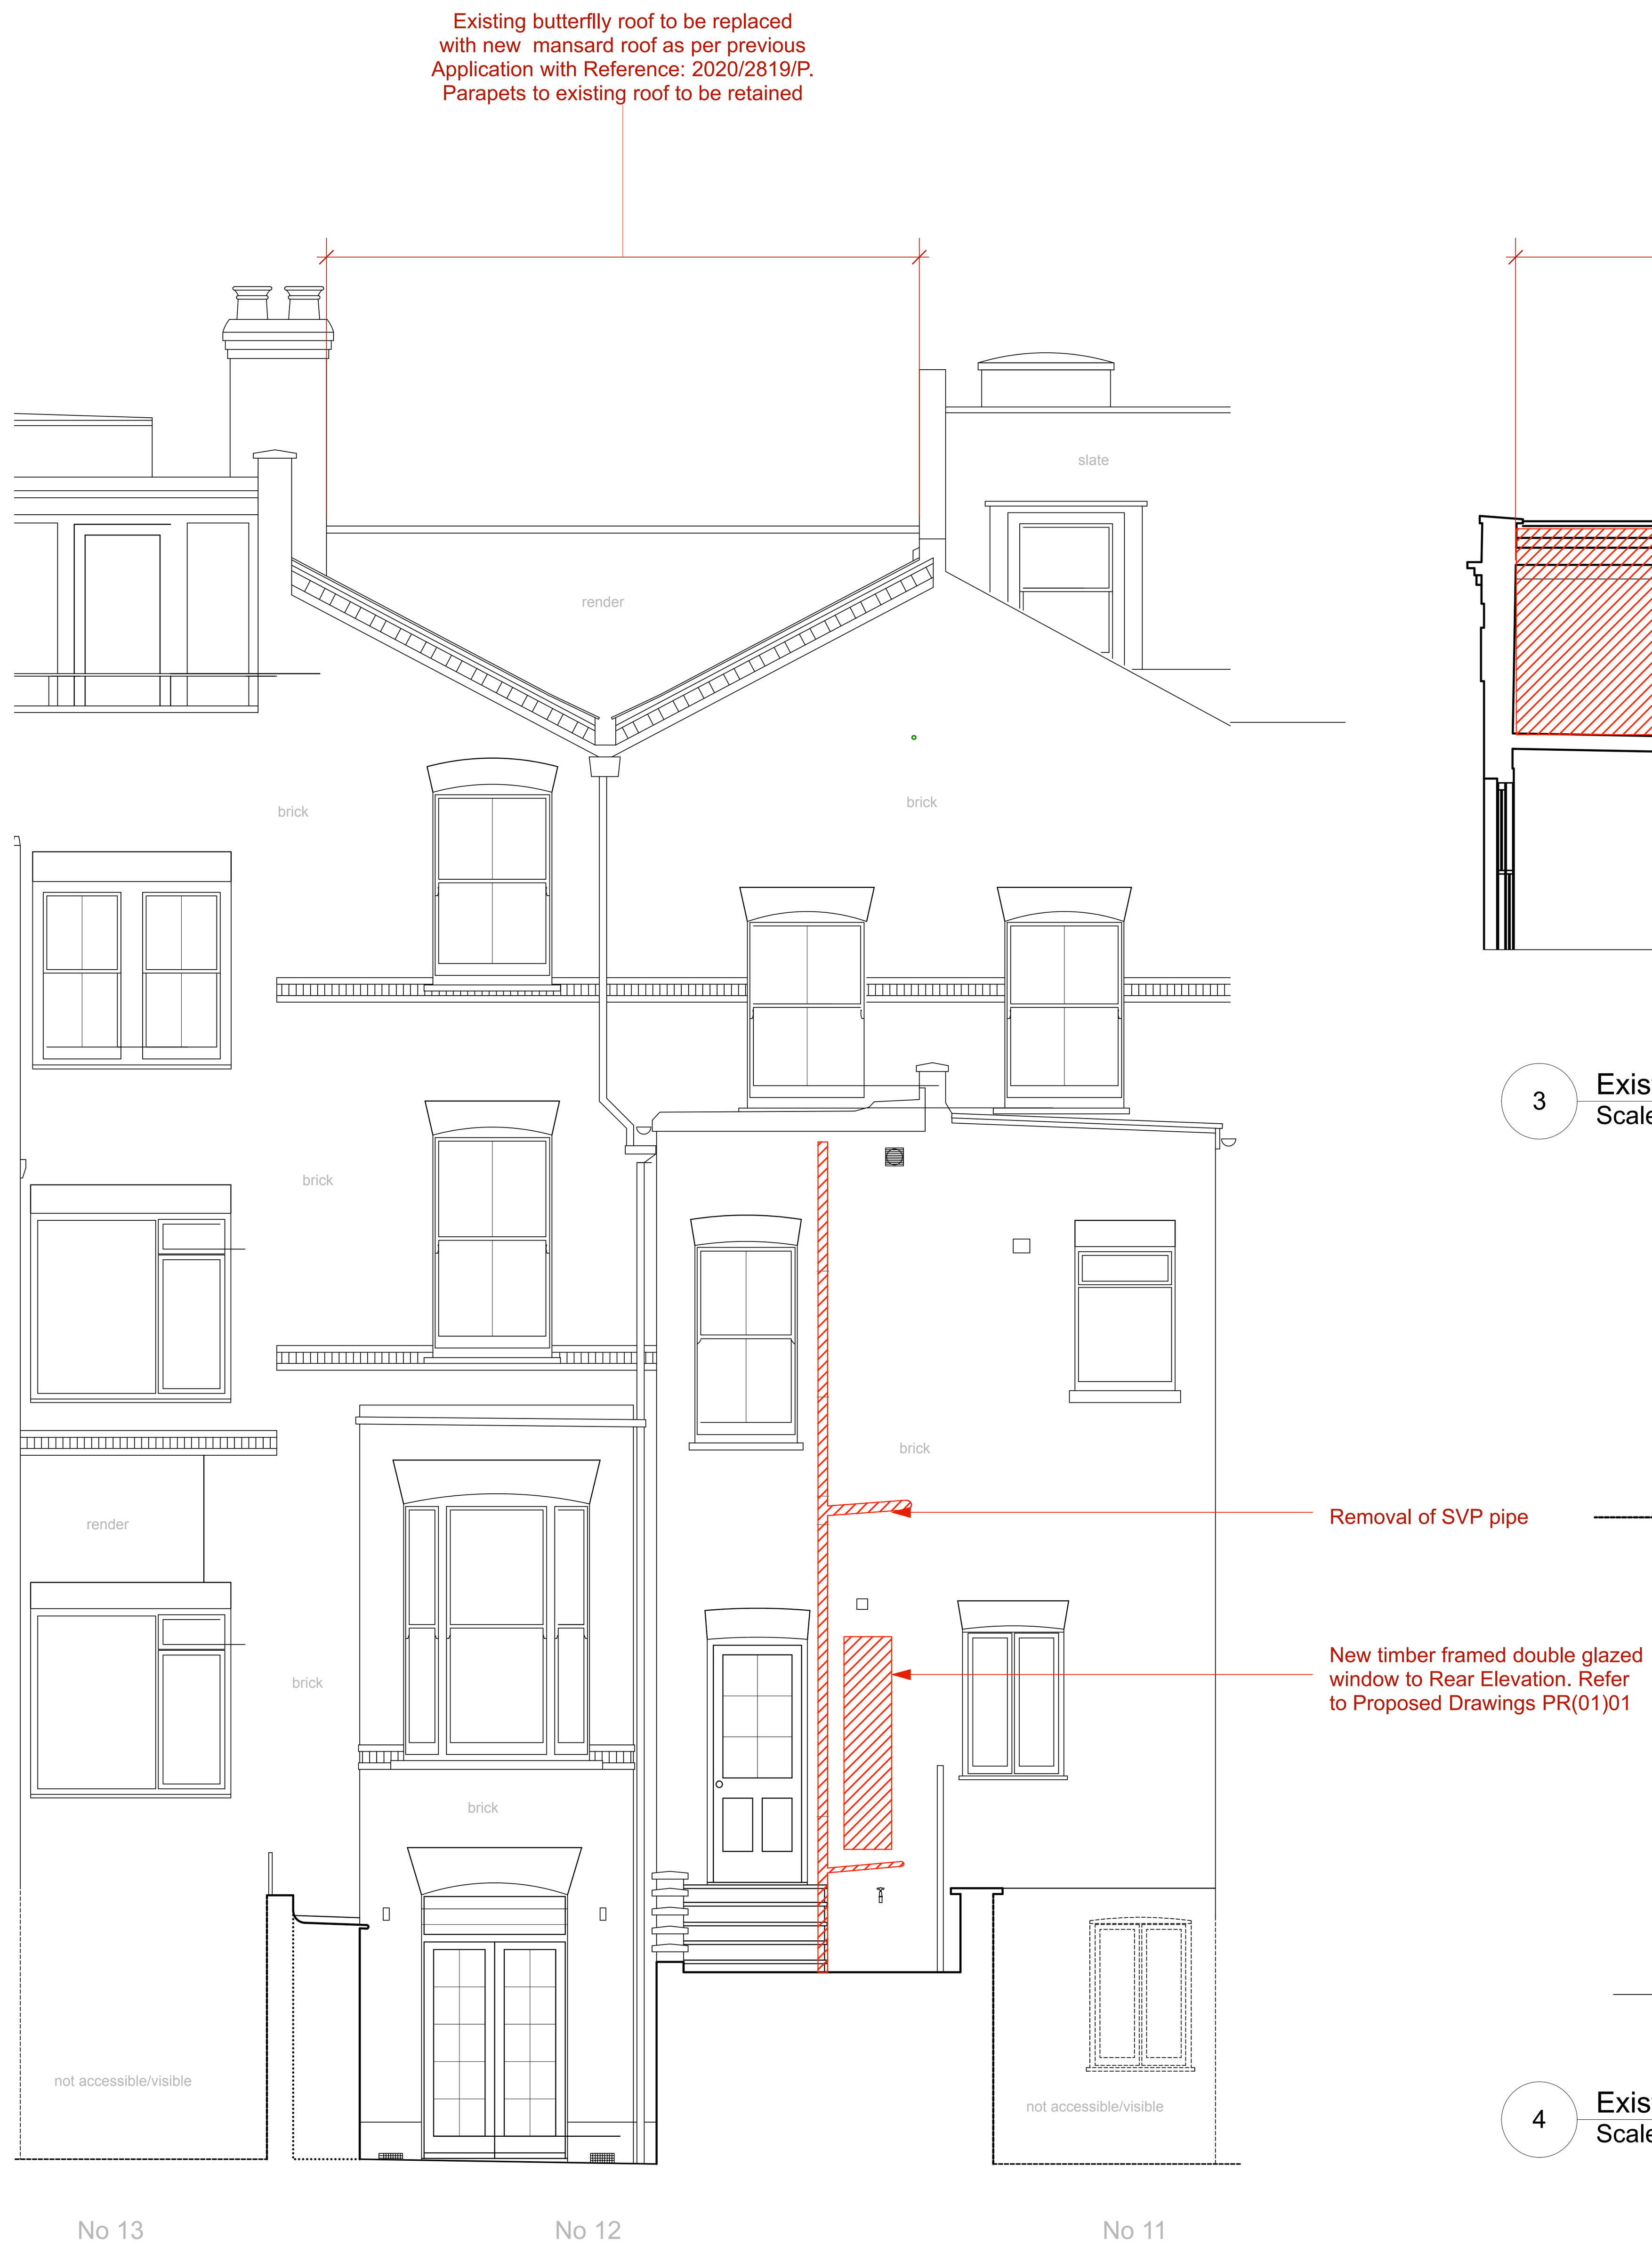

2 Existing North West Elevation
Scale: 1:50

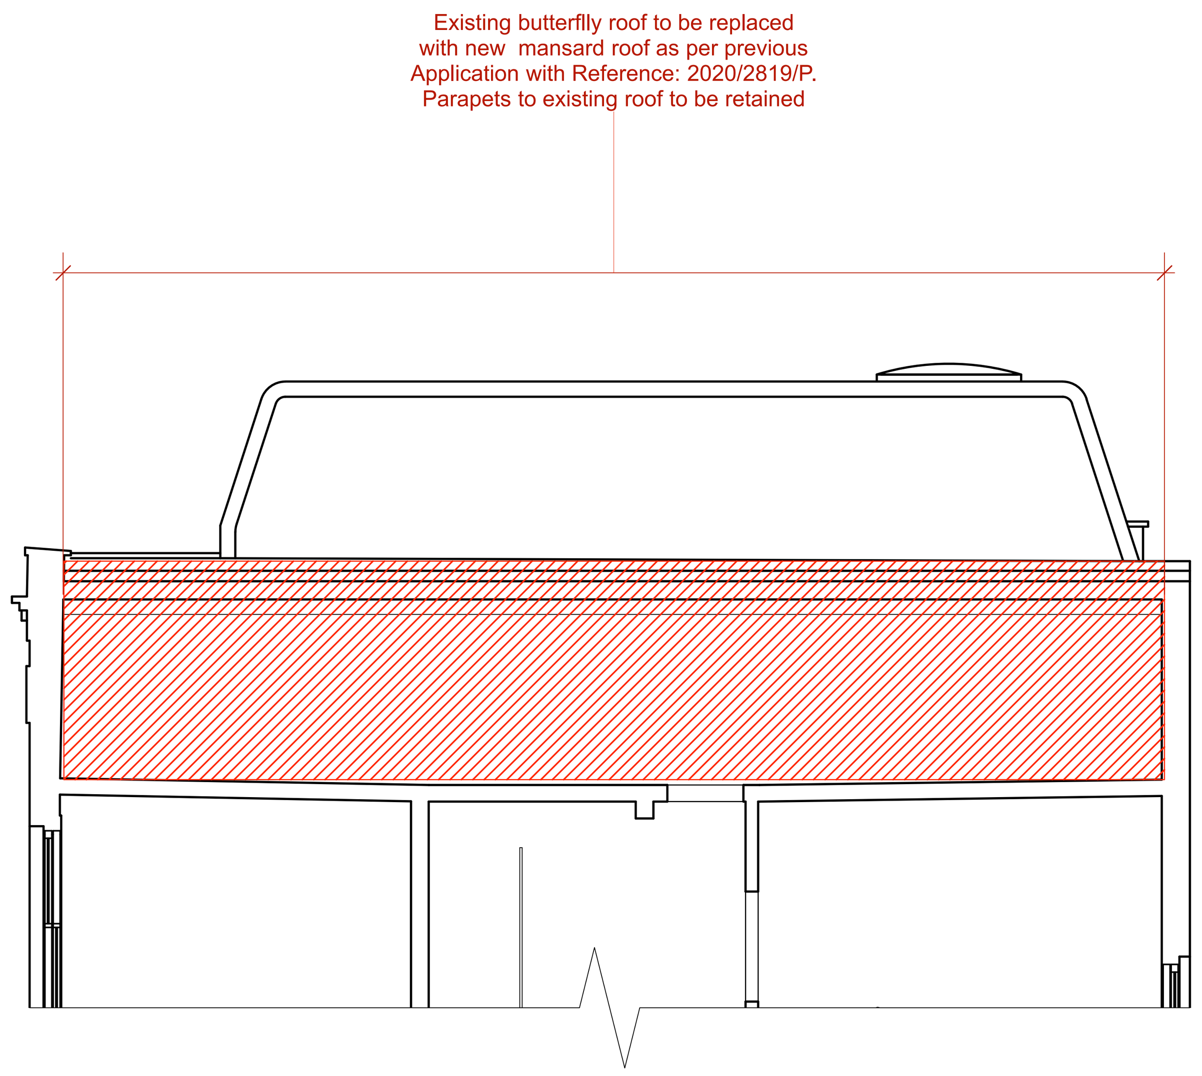

3 Existing Section A-A
Scale: 1:50

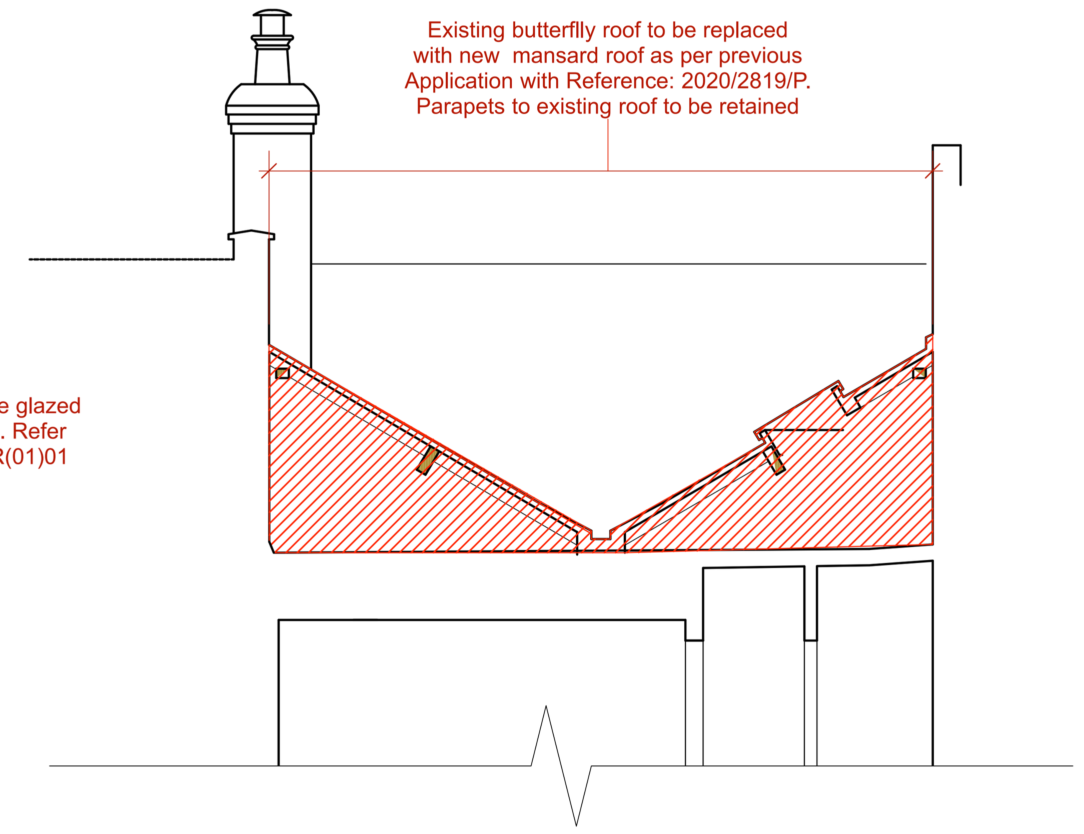

4 Existing Section B-B
Scale: 1:50

0 0.5 1 2m 4m

A	05/02/2021	Issued for Planning	VS	KS	BW
			By	Chk	App

Revisions

BARBARA WEISS ARCHITECTS LTD
MILLBANK TOWER, 21-24 MILLBANK, LONDON SW1P 4QP Tel. 020 7222 4935

Client	**Victoria & Robin Woolfson**	
Project	**Gayton Road**	
Drawing Title	**Existing Elevations & Sections**	
Status	Planning	
Scale 1:50 A1	Date February 2021	Drawn VS
Job no.	Dwg no.	Rev no.
2004	**PL-EX(01)02**	**A**