STUDIOCERI

PROJECT
LONDON - HAMPSTEAD STORE

CLIENT
VENCHI S.p.A.

DRAWING
SEATING AREA

TABLE ver.
SEATING PLAN

SCALE AND SUPPORT
1:100@A2

DATA
18 / 09 / 2015

PROGETTISTA
Arch. Elisa Canocchi

STUDIO CERI s.r.l.
Via Lodz, 29/31 59100-Prato
tel.0574542579 fax.0574643000
info@studioceri.it

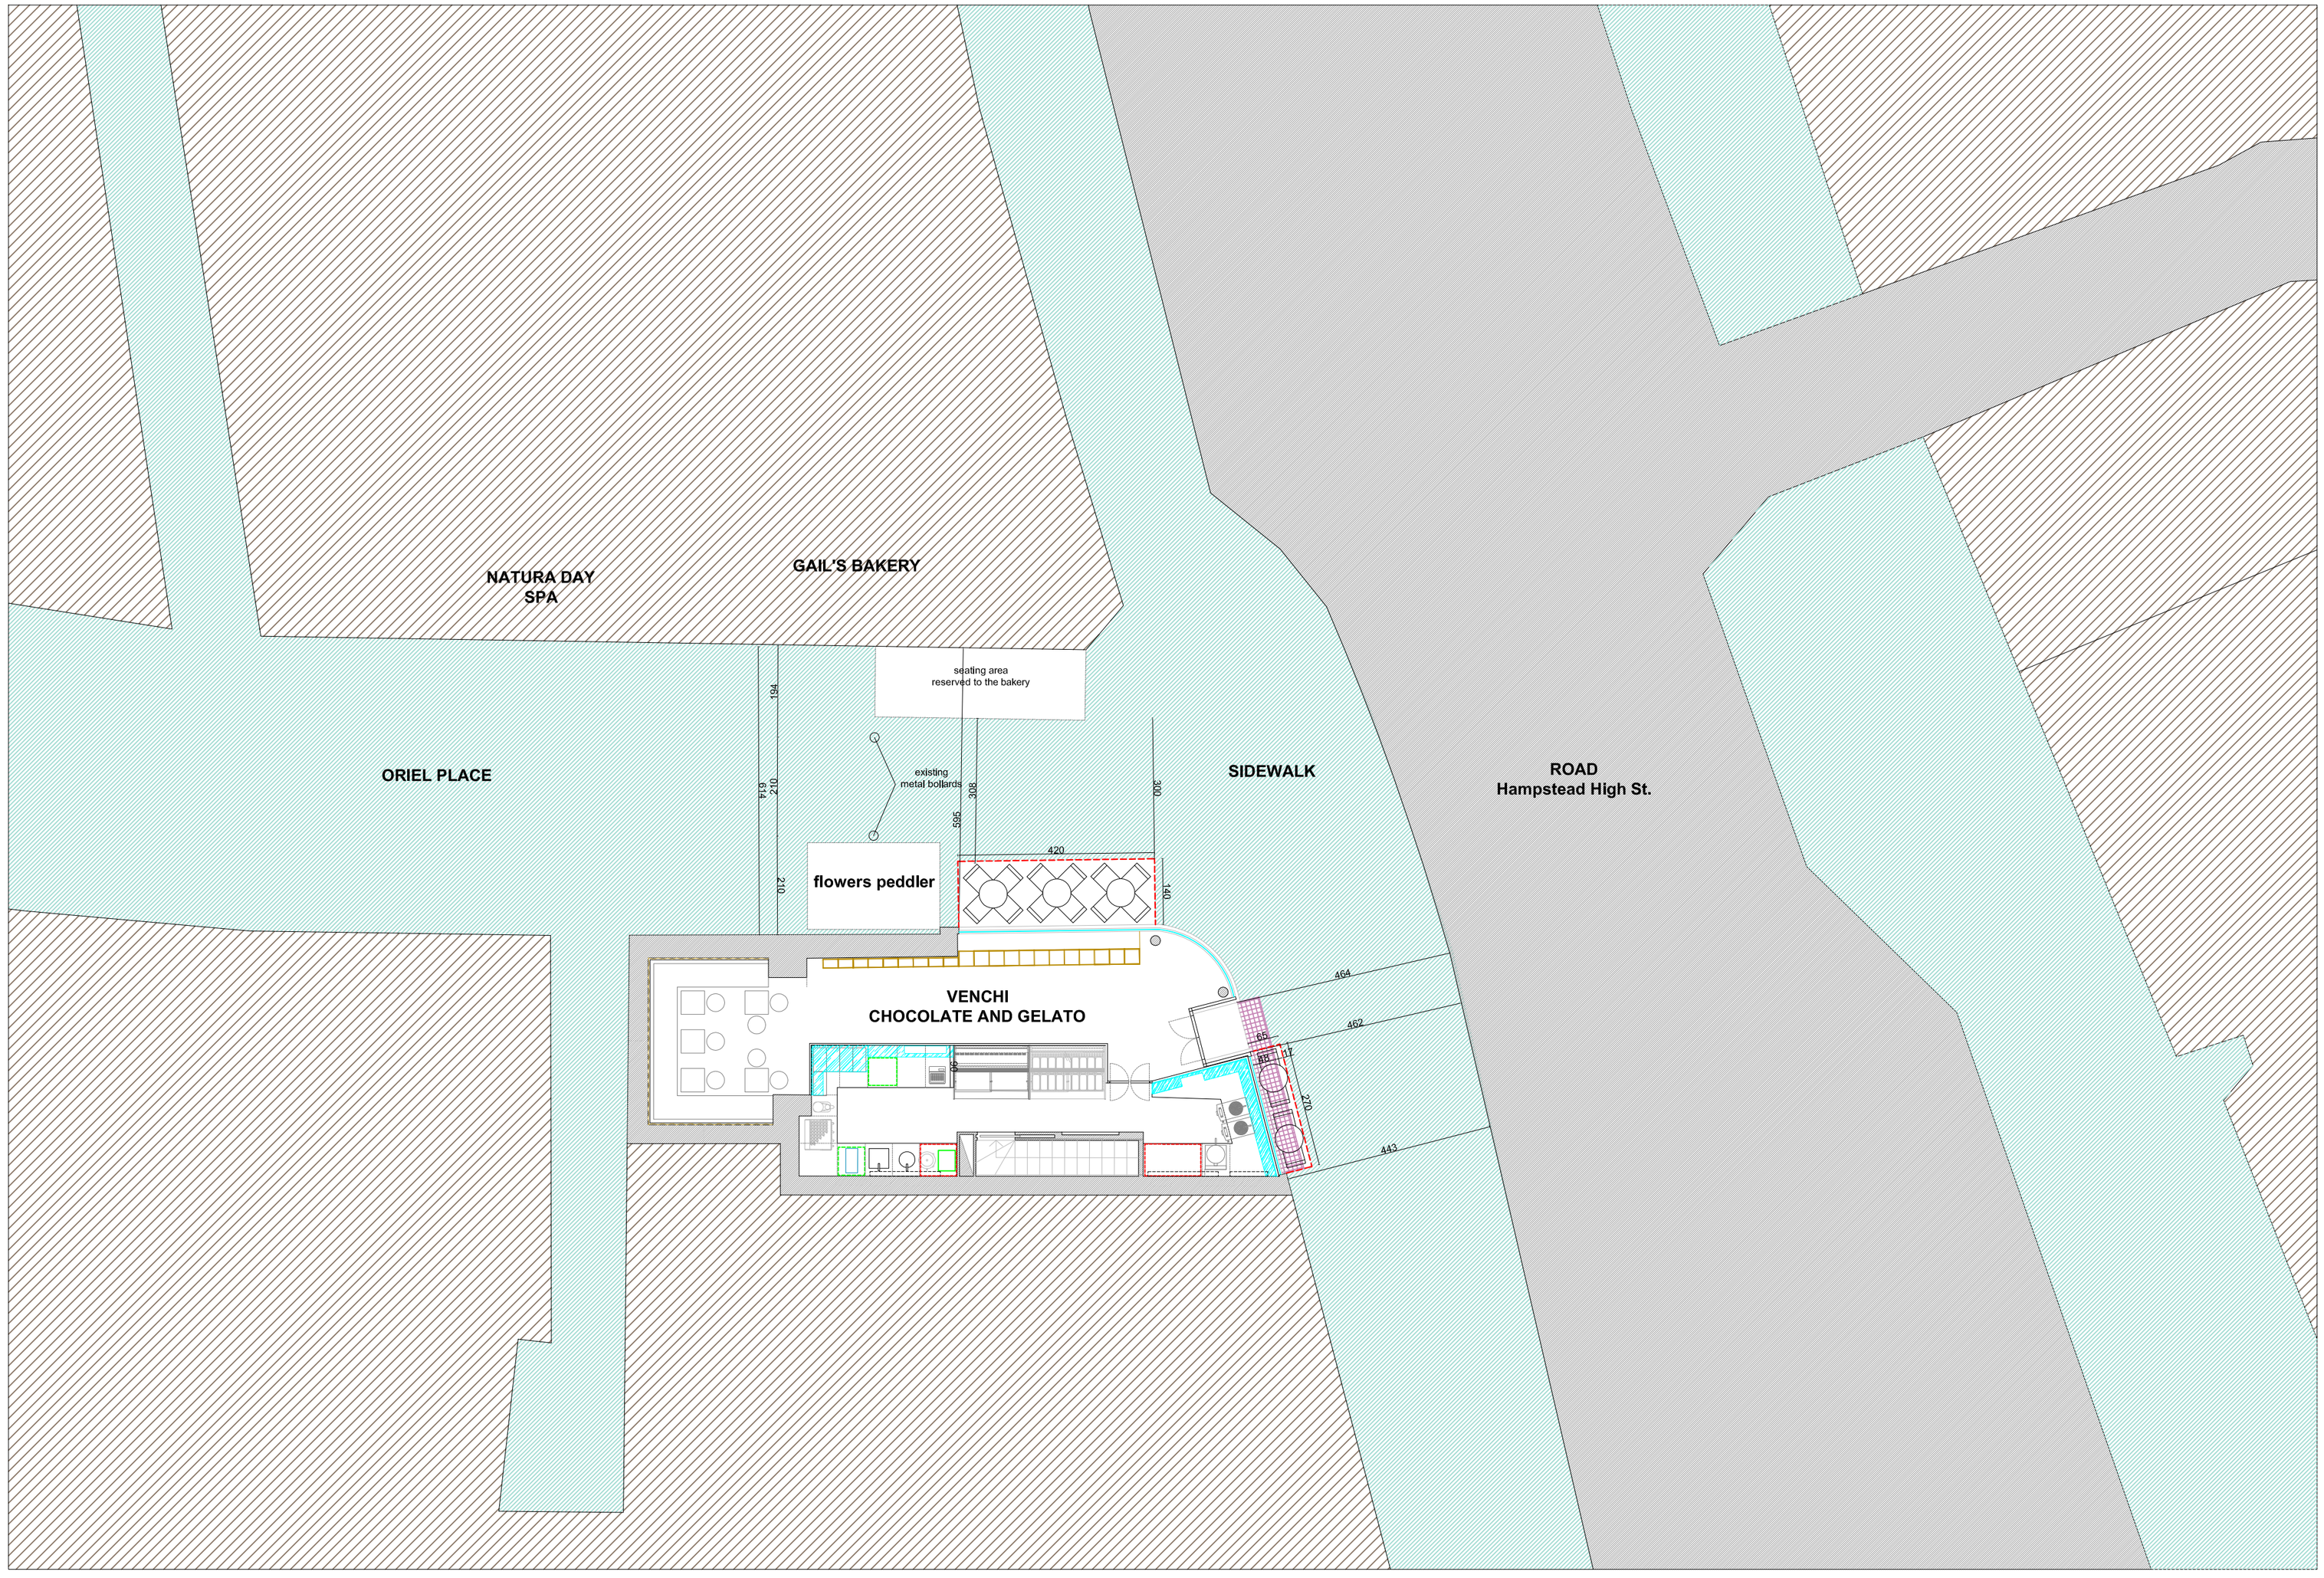

AREA TO BE OCCUPIED BY AMENITIES

CHAIR DIMENSIONS 41x47,5 cm

TABLE DIMENSIONS diam. 60 cm

PEDESTRIAN AREA

ROAD

STORE PROPERTY