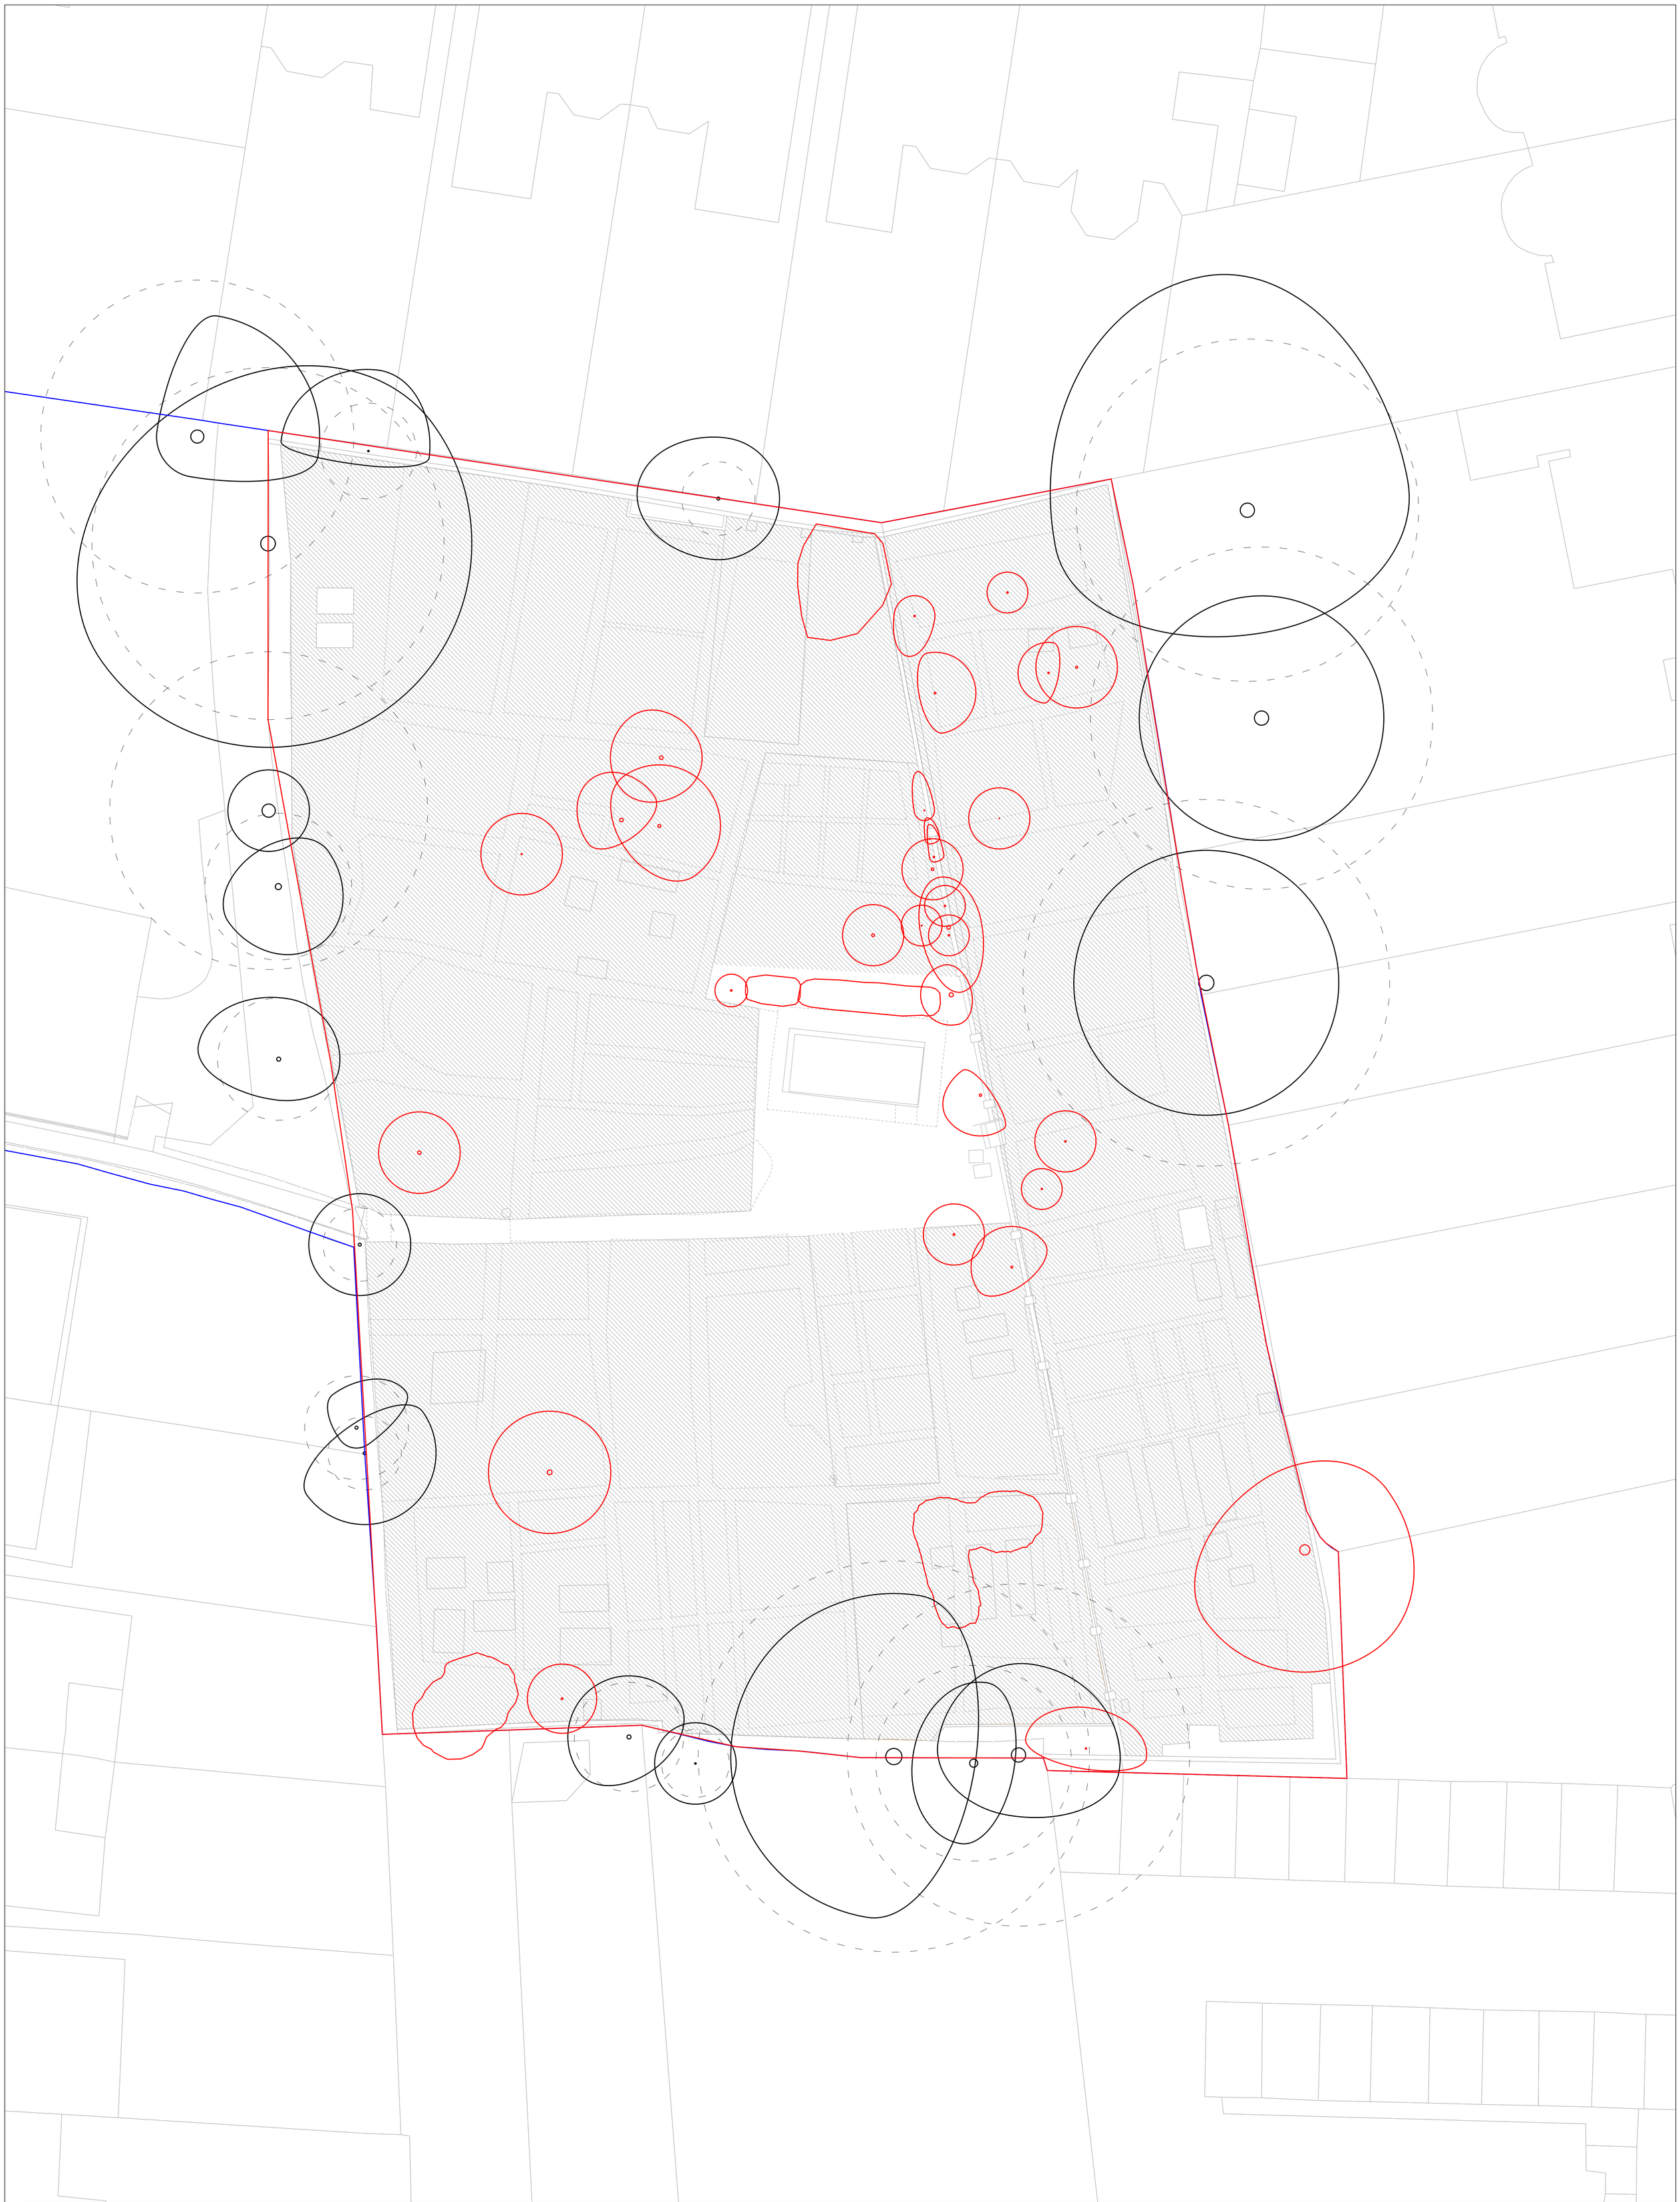

Notes
Do not scale from this drawing.
All dimensions are drawn in millimetres.
Drawing & design copyright LUC.
Reproduction of this drawing in whole or in part is prohibited without prior permission.

Key

Ownership boundary

Application boundary

Existing trees
To be protected during works. All works within tree canopy line to be carried out by hand. Dashed line indicates Root Protection Area.

Existing trees
To be removed. Stumps to be fully pulled or ground out. Application of selective herbicide to avoid regrowth.

Existing vegetation
To be removed. Stumps to be fully pulled or ground out. Application of selective herbicide to avoid regrowth.

Area to be cleared
Includes all existing vegetation and structures. All disposed off site. Ground to be filled and made good. Excluding trees and vegetation to be retained.

Note:
To be read in conjunction with Arboricultural Impact Assessment by Treework Environmental Practice dated July 2021.

A	22/07/21	For Planning	AWm	LC
Rev	Date	Description	Drn	Chk

0 2 4 6m

LUC London
250 Waterloo Road, London, SE1 8RD
+44 (0)20 7383 5784
landscape@landusecon.co.uk
www.landuseconsult.com

Project
Camden Allotments
Antrim Grove

Client
Camden Borough Council

Scale @A0
1:100

Status
PLANNING

Drawing Title
Antrim Grove
Demolitions and Site Clearance Works

Job No
11358

Drawing No
11358-LD-PLN-060

Issue
A