8555	W82-CPM-ZZ-DR-A-2500 1_P03	-

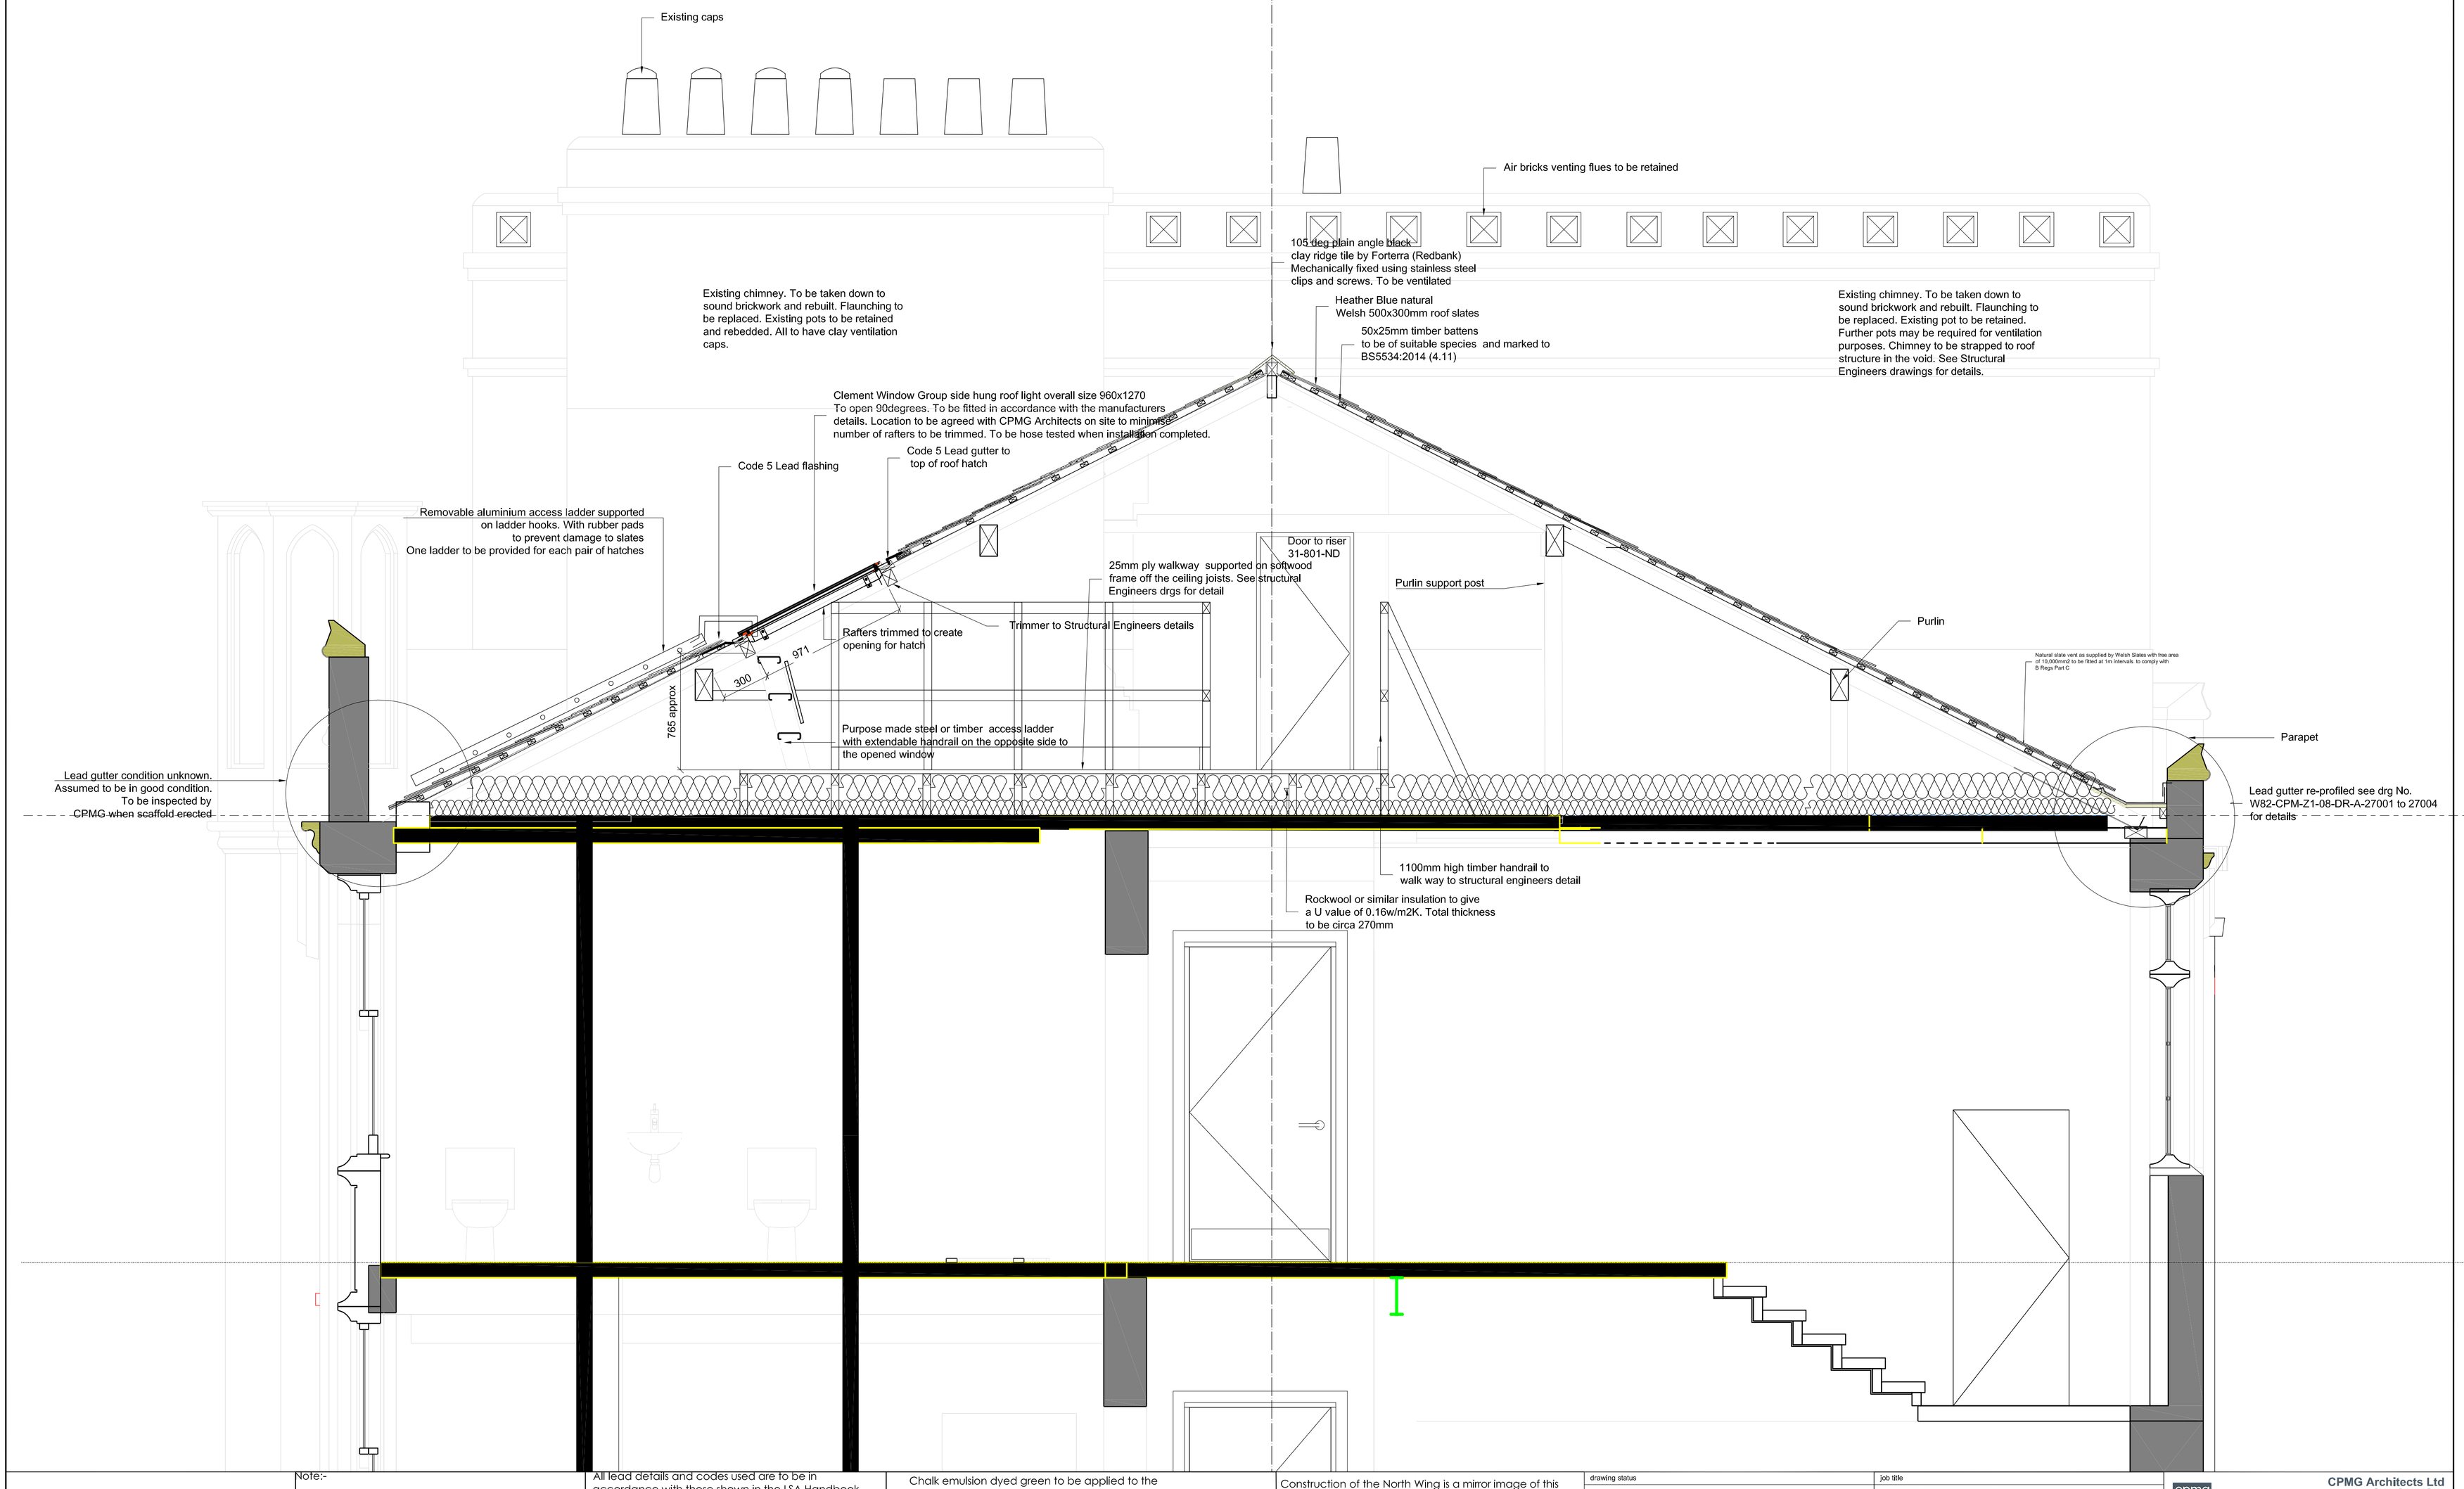

rev	date	by	description	chkd
P03	6-8-21	RET	Further notes added. Planning issue	HW
P02	4-5-21	RET	Ventilation added to roof void	HW
P01	15-3-21	RET	Tender Issue	HW

Note:-

This drawing has been compiled from the Revit model of the building and by scrutiny of the photographs taken of the roof. Inevitably there will be discrepancies between the actual and the information on the drawing.

Please refer to the specification for information on materials specified and workmanship.

All lead details and codes used are to be in accordance with those shown in the LSA Handbook 2018 edition.
Brickwork to the parapets is to be examined and if required re-pointed using lime mortar. The use of power tools to rake out existing mortar is prohibited. The render is to be cleaned, if detached from the substrate it is to be hacked off and then replaced with lime render - see spec for details of the mix. Loose paint is to be removed and then all painted using Keim Soldalit.

Chalk emulsion dyed green to be applied to the underside of the lead prior to installation. This will help prevent corrosion of the underside of the lead.

See:-
https://historicengland.org.uk/whats-new/research/back-issues/lead-roofs-and-statuary-understanding-monitoring-and-conservation/

Construction of the North Wing is a mirror image of this drawing.

drawing status
PLANNING SUBMISSION

Copyright of CPMG Architects Limited 2021. All rights reserved. No part of this publication may be reproduced, stored in any retrieval system or transmitted in any form or by any means without prior Permission of CPMG Architects Limited. Do not scale from drawing, use figured dimensions only. All dimensions to be checked on site.

ISO 9001: 2015 Quality Management ISO 14001: 2015 Environmental Management
PAS 1192-2: 2013 Building Information Modelling

job title
Dr Williams's Library
-

drawing title
Roof section South wing
A-A

CPMG Architects Ltd
People,Purpose,Place
Nottingham 13 St Peter's Gate, Nottingham, NG1 2JF 0115 958 9509
London 31 / 35 Kirby Street, London, EC1N 8TE 0207 492 1505
Birmingham The Leeds Building, Bull Street, Birmingham B4 6EQ 0121 481 2092
www.cpmg-architects.com enquiries@cpmg-architects.com

drawn by	date	checked by	scale
RET	03-02-21	HW	1:20
job no.	drawing no.	revision	media
8555	W82-CPM-ZZ-DR-A-2500	P03	A1

J:\8555 Dr Williams Library\0-00 BIM\0-03 AutoCAD\Sheets\A-X-Sections\W82-CPM-ZZ-DR-A-25001.dwg

Printed: 06 August 2021 14:24:17

Copyright CPMG