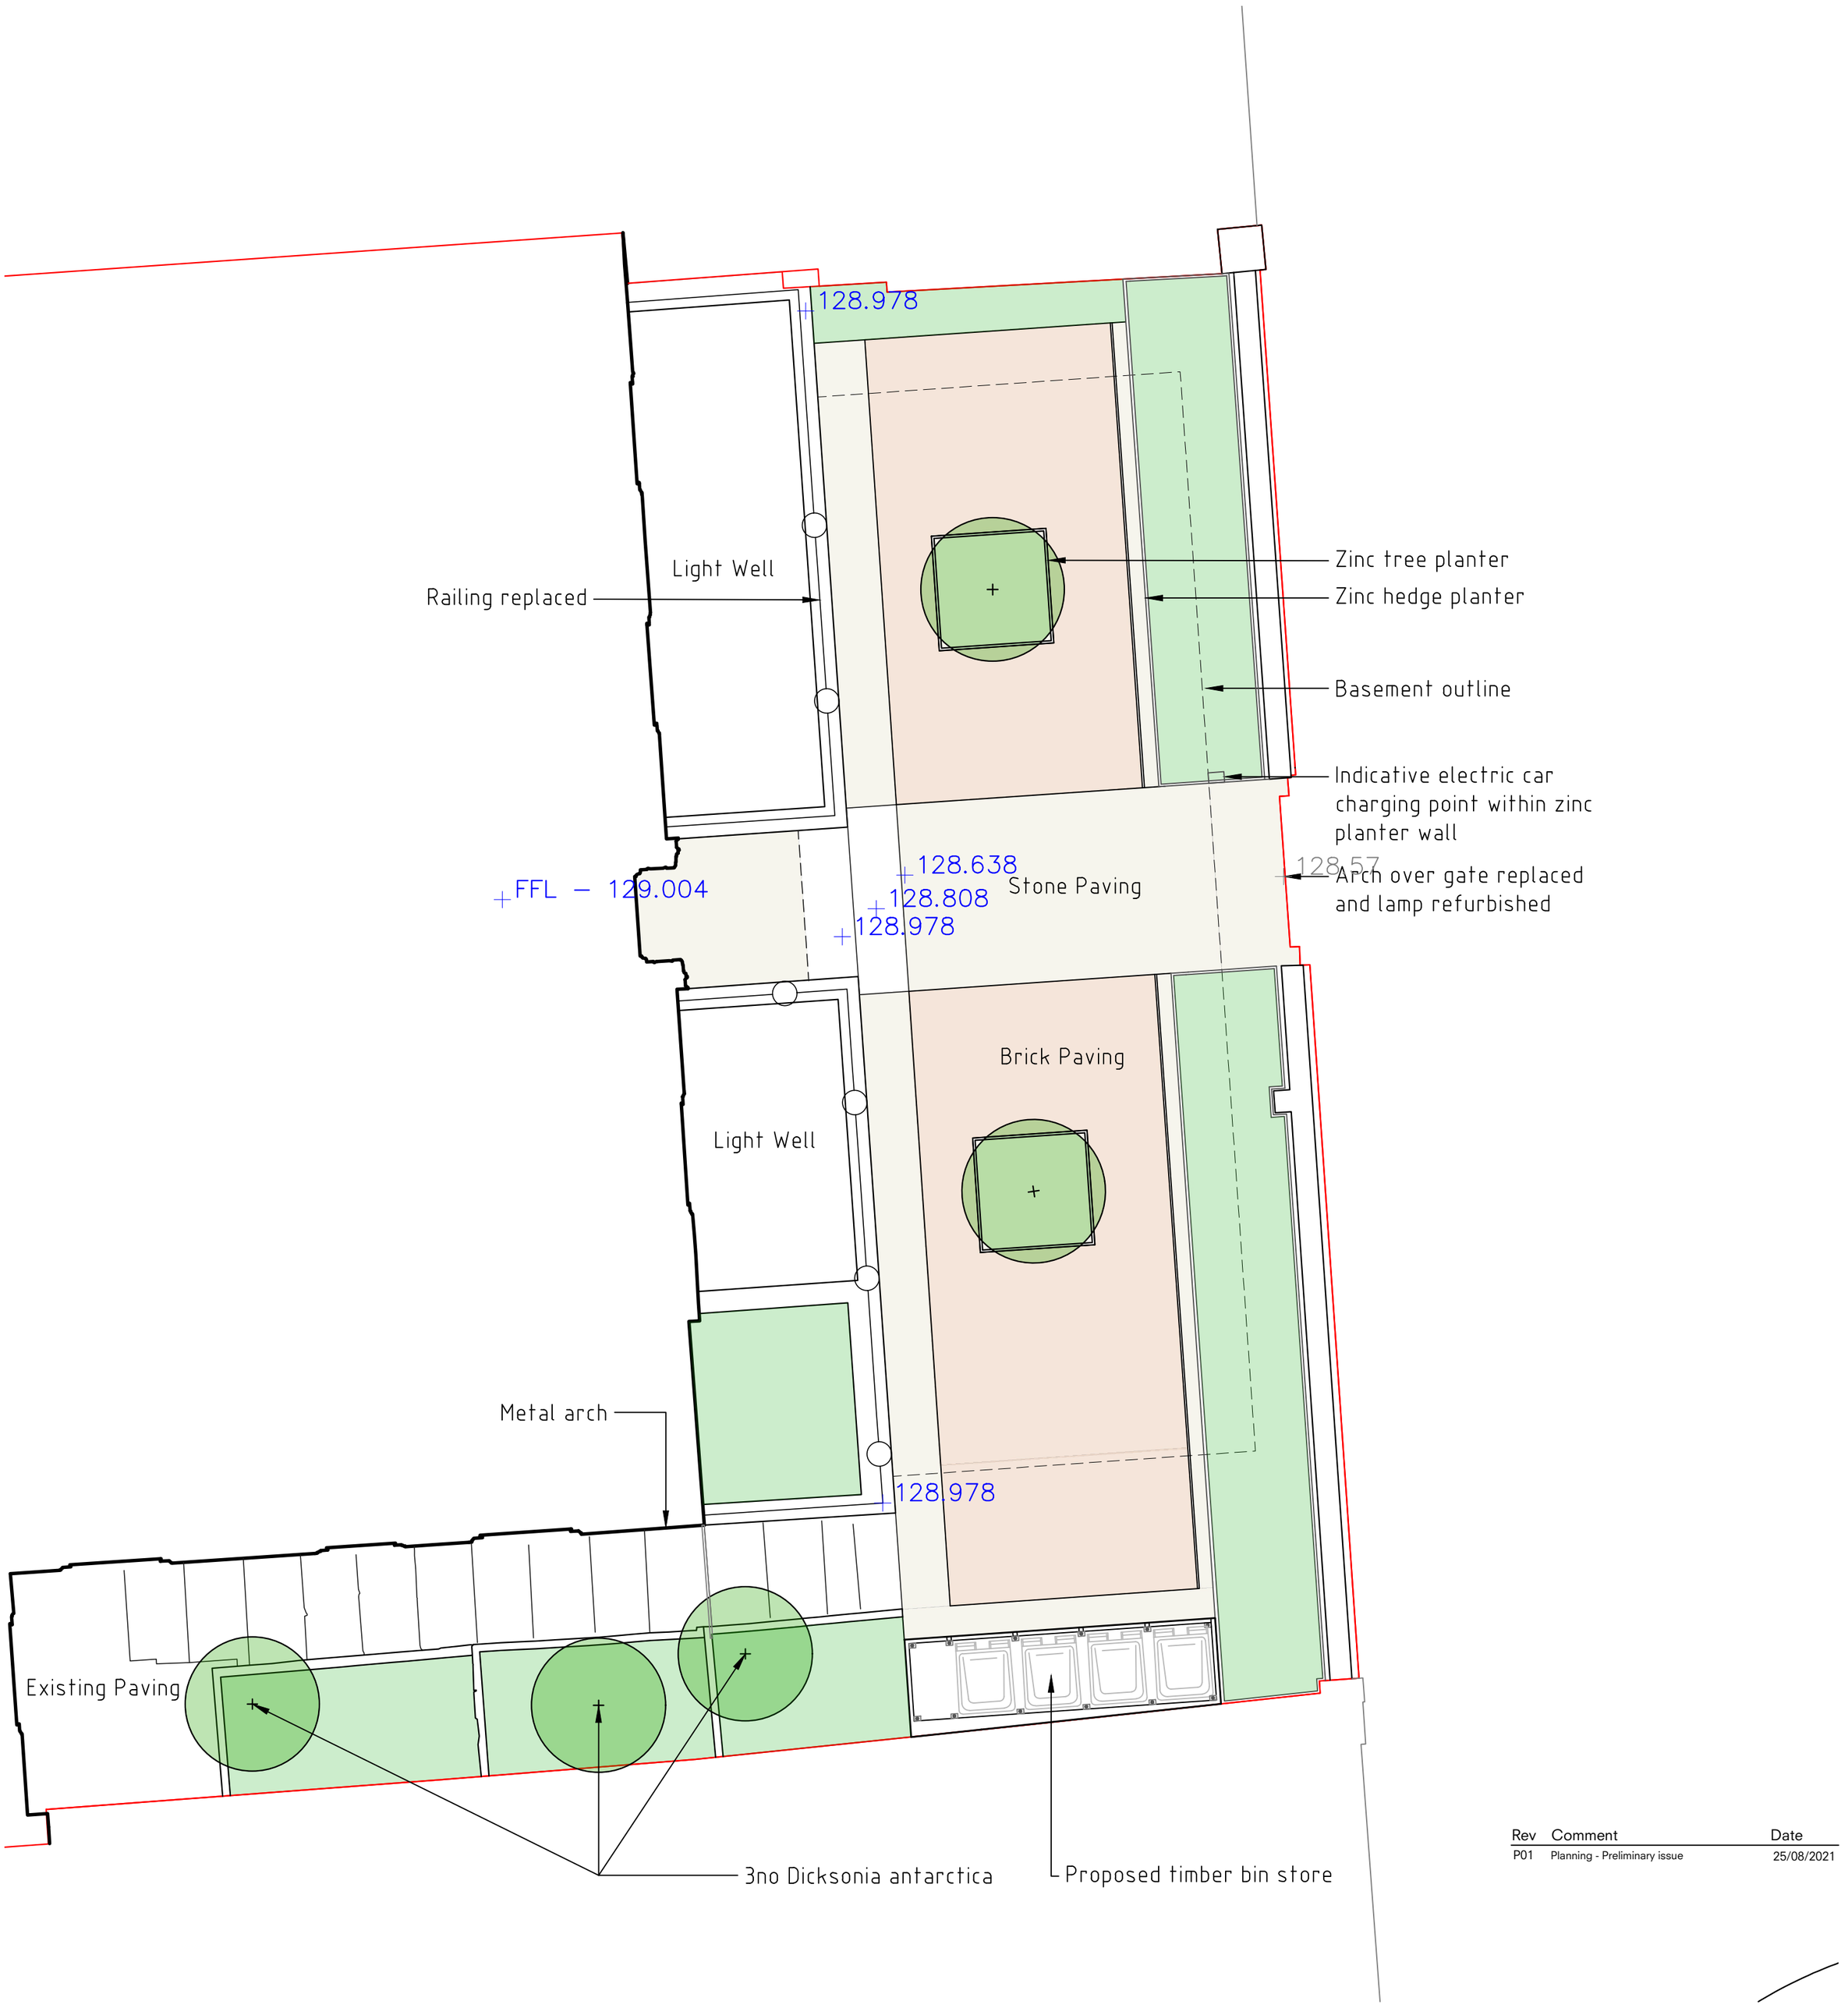

Rev	Comment	Date
P01	Planning - Preliminary issue	25/08/2021

Proposed Level +30.550

Existing Level +12.350

Tree Proposed

Proposed brick paving

Proposed hard landscape paving

Proposed plant bed

Site Boundary

Tom Stuart-Smith Ltd
90/93 Cowcross Street
London EC1M 6BF
Tel: +44 (0)207 253 2100

Status: For Planning

Project:
5 The Grove

Drawing:
Front Garden
General Arrangement

Scale: 1:50 @ A2

Dwg: 381-L-P-113 Rev: P01

Drawn: JT

Date: 25/08/2021

ref:
H:\381 5 The Grove\Drawings\381-5 The Grove-L-P_PLANNING.dwg