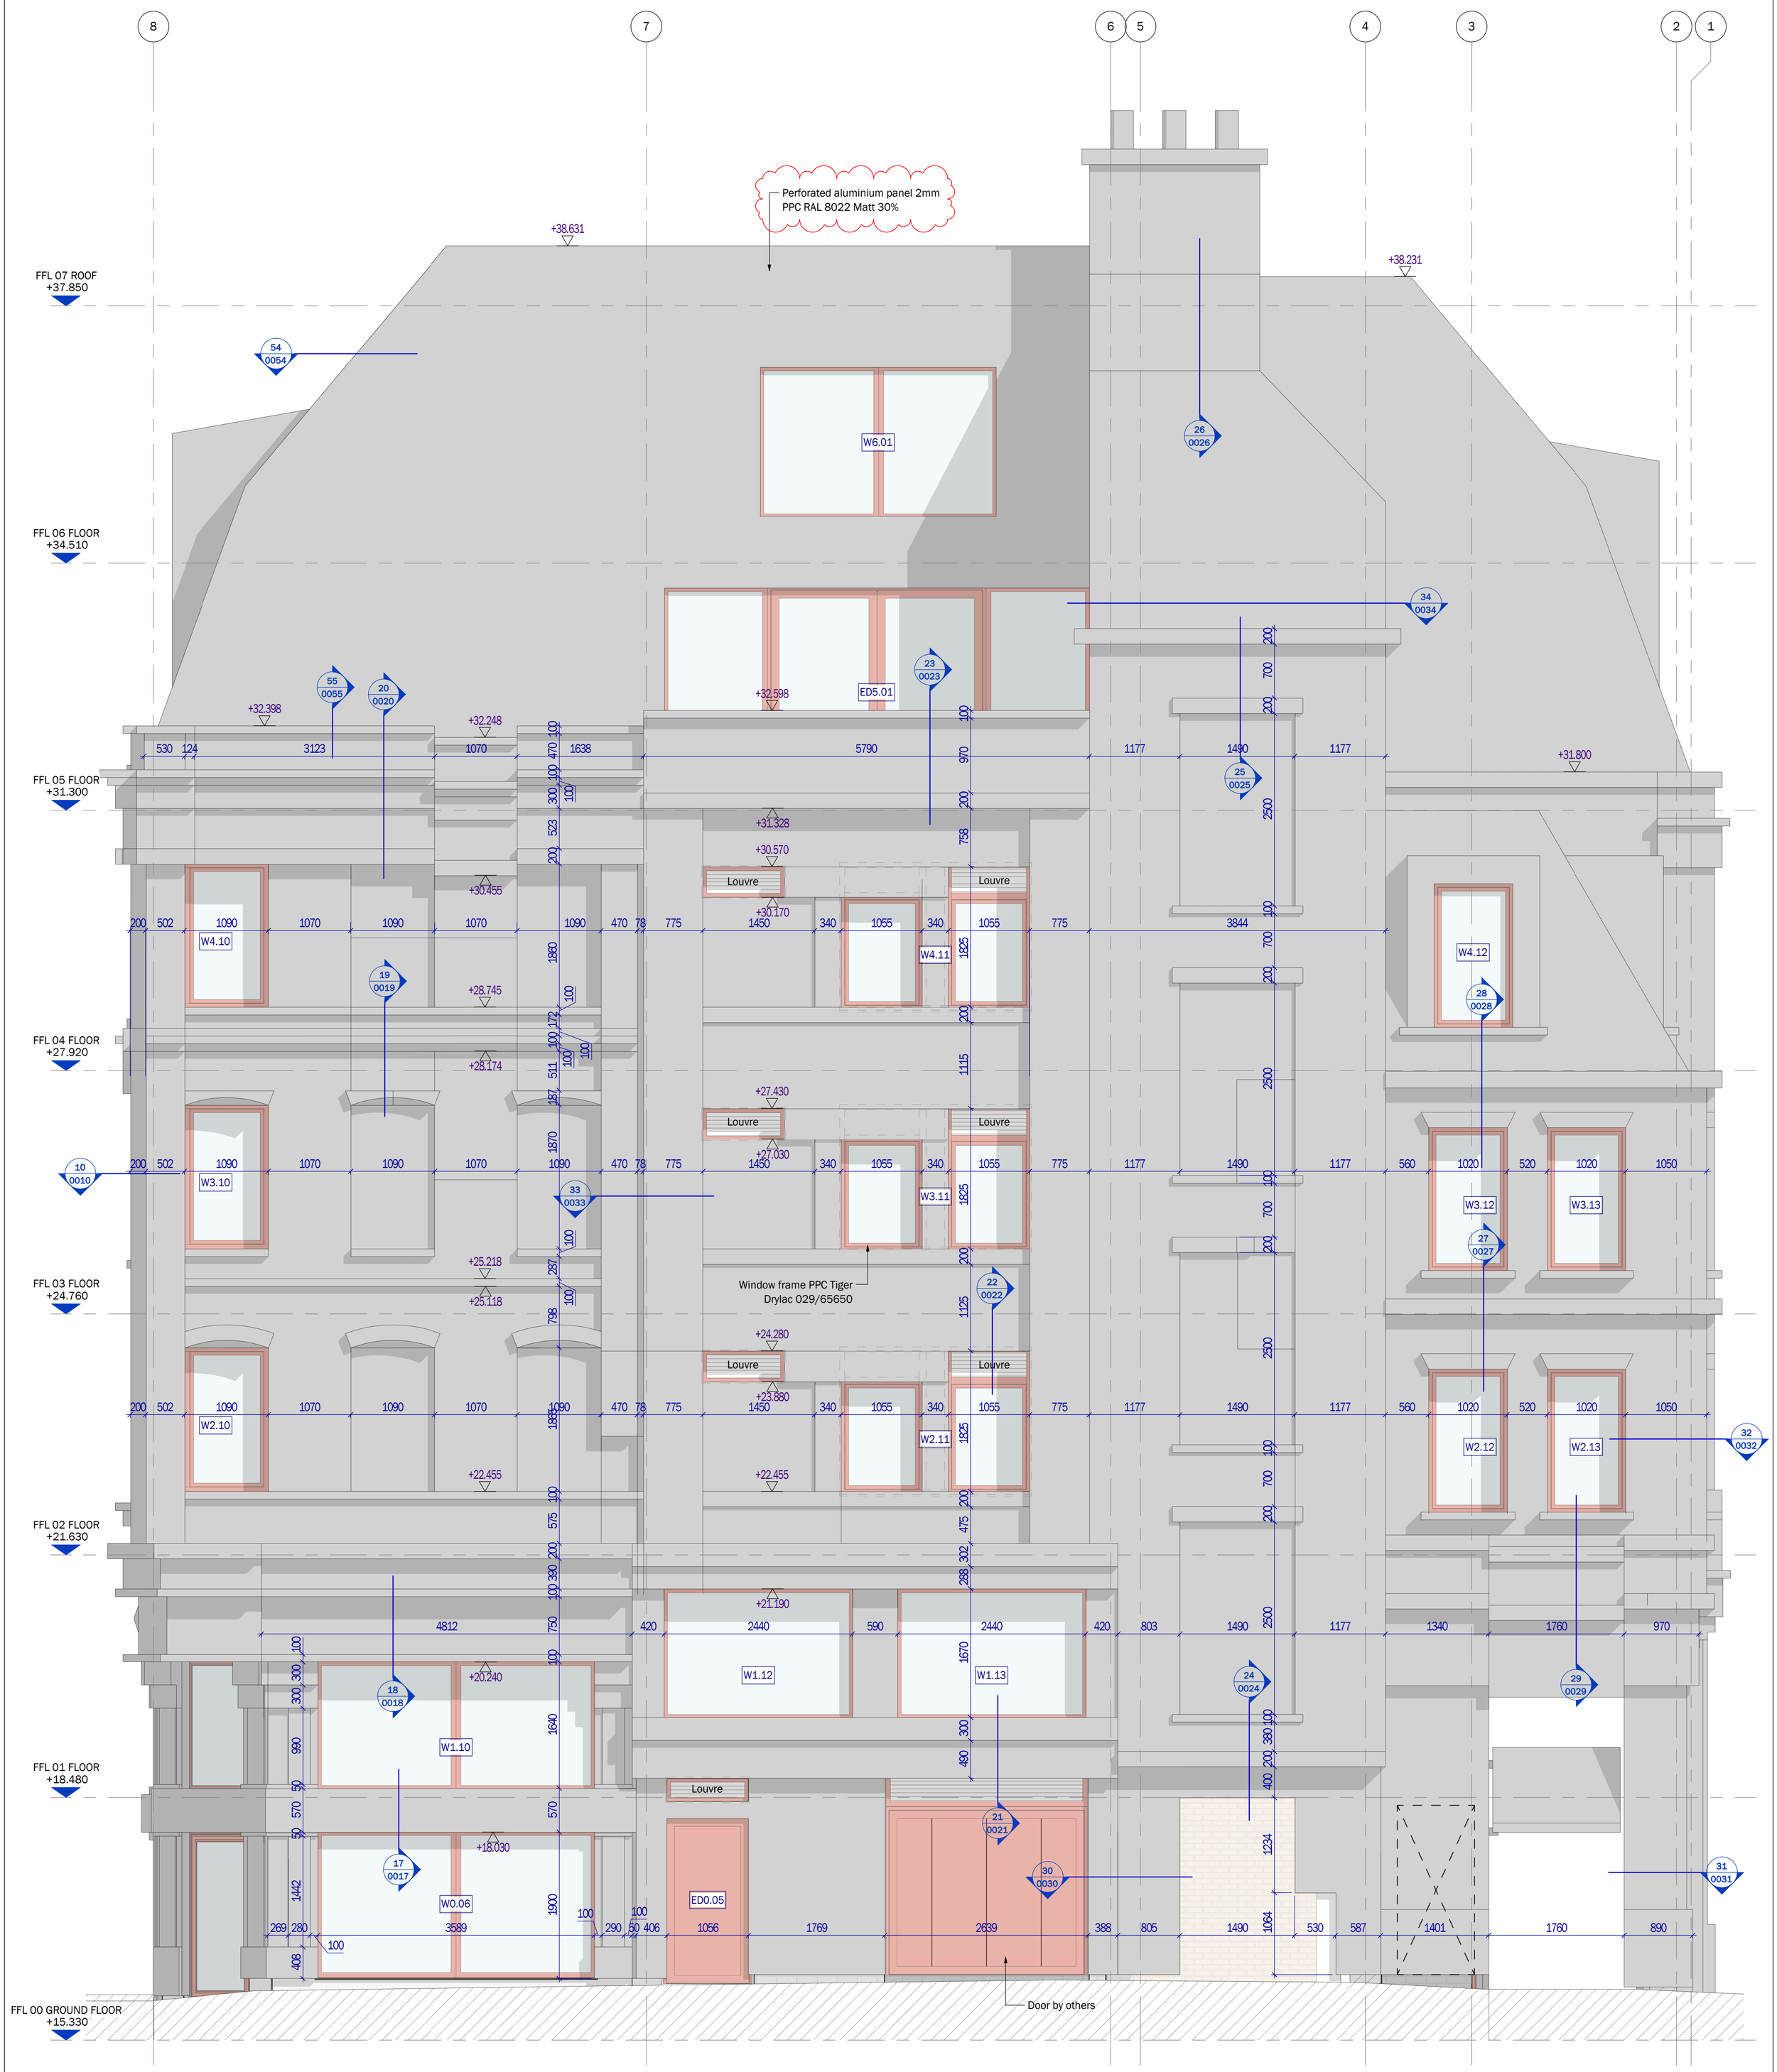

Rev No	Revision note	Date	Drawn	Checked
C02	Amended as clouded	13.08.21	DH	DB
C01	Issued for construction	26.07.21	DH	DB
P01	Issued for approval	24.05.21	DH	DB

Client: RED Construction Group Ltd

Drawn By: Dmitro Facades, Unit 17, Dunstall Estate, Leight Place, Welling, Kent, DA16 3JH

Tel: 0207 254 4603
E-mail: office@dmitrofacades.co.uk

Project: GREVILLE STREET

Drawing: Cladding setting out. West elevation

Drawn By: DH

Status: For construction

Scale: M140 A1

Date: 24.05.21

DWG No: GS-DFL-XX-00-DR-X-0454

POI: A5

Rev: C02