18 GROVE TERRACE, NW5 1PH

A SECOND & THIRD FLOORS

ANNOTATIONS

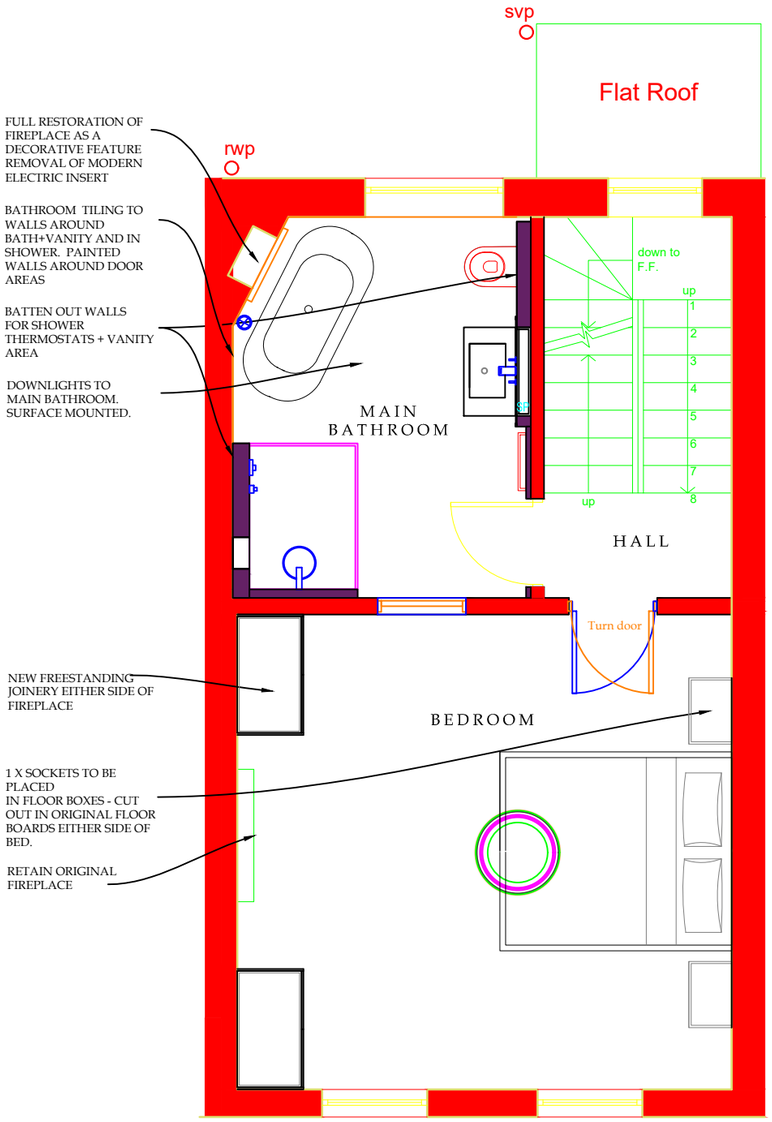

SECOND FLOOR

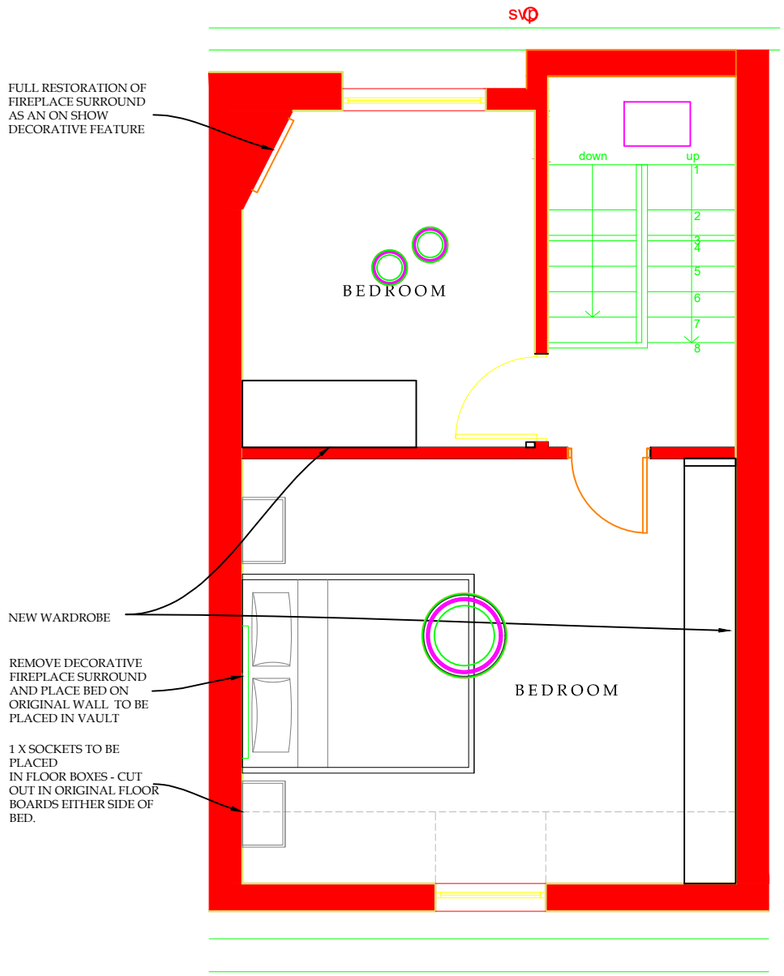

THIRD FLOOR

KEY

PENDANT/CEILING FLUSH LIGHTS

1.61 LONDON PORTMAN HOUSE 2 PORTMAN STREET W1H 6DU		Drawing No: GROVE TERRACE Q: SFTFGAN	Project: 18 GROVE TERRACE	25.08.2021	Scale: 1:25 A1
	1.61 LONDON	Revision: 9	PLEASE NOTE THAT THESE DRAWINGS ONLY REPRESENT DESIGN AND CONTENT AND ARE MERELY TO BE USED TO SHOW AESTHETICS AND NOT IMPLEMENTATION		