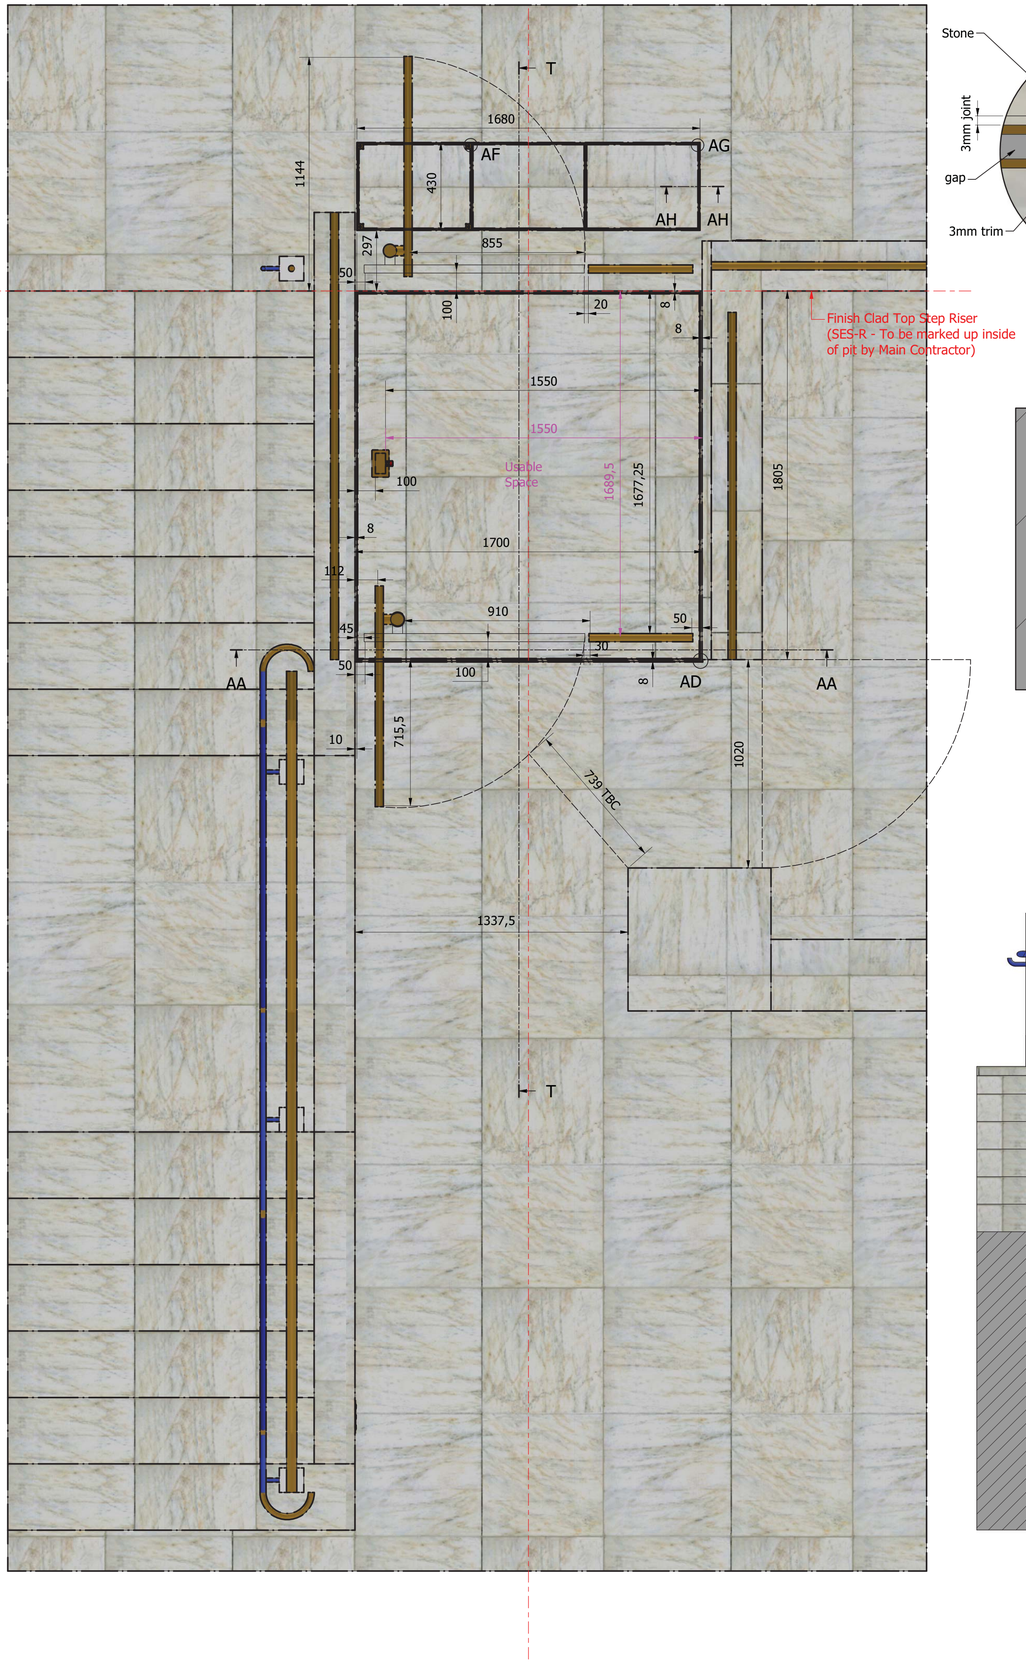

AD (1:1)

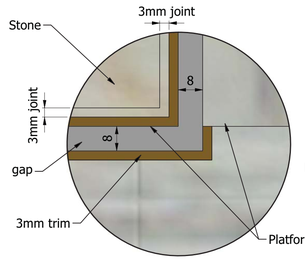

AF (1:1)

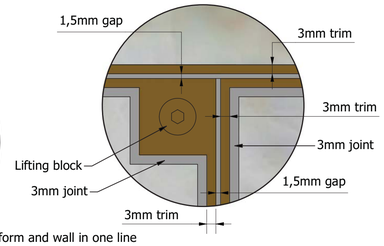

T-T (1:15)

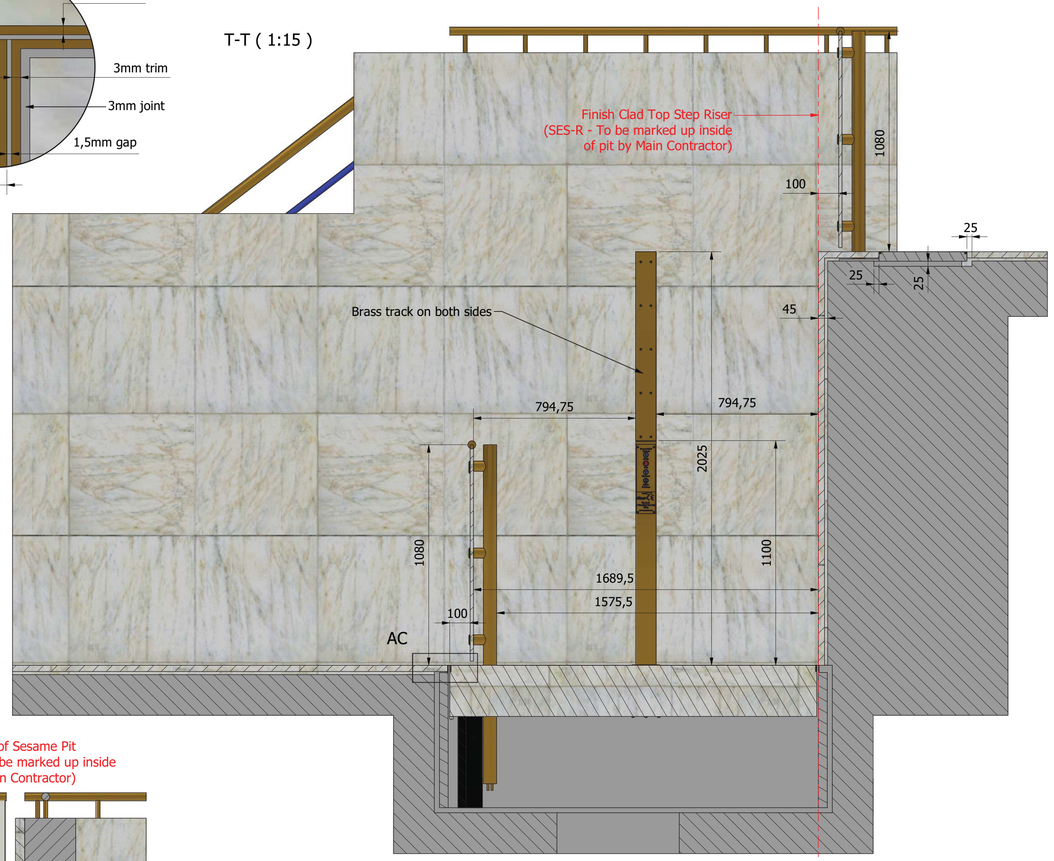

AB (1:2)

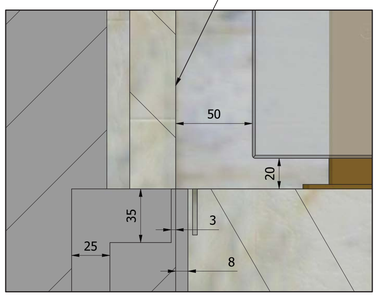

AA-AA (1:15)

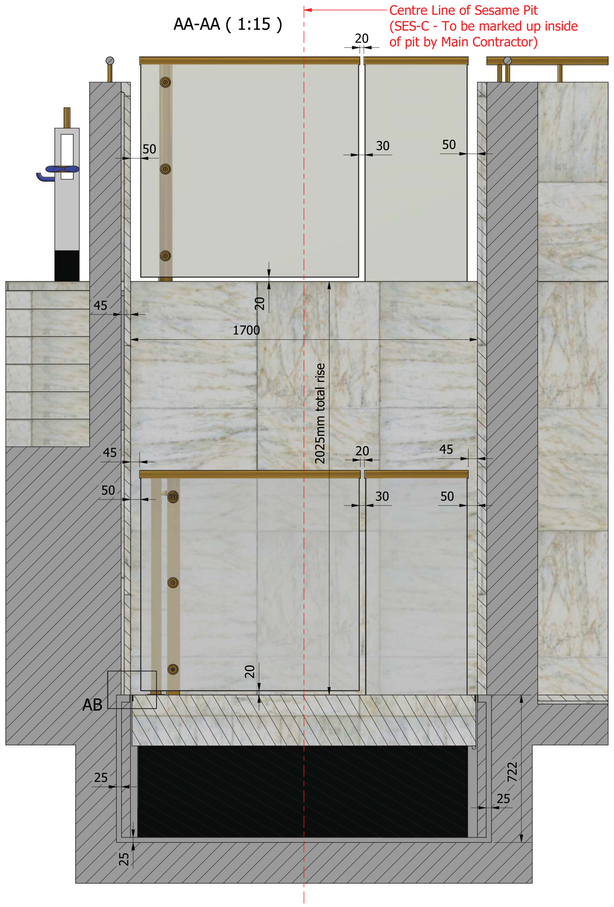

AG (1:1)

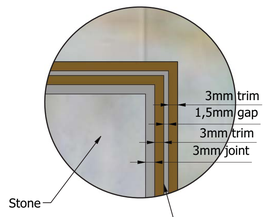

AC (1:2)

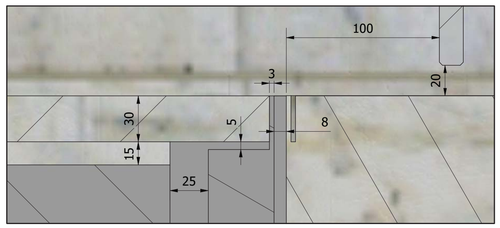

AH-AH (1:3) Same gaps around whole service hatch

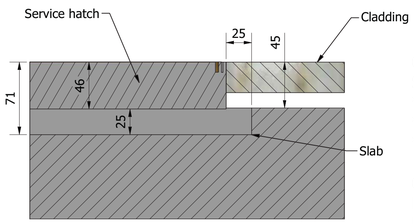

Cladding used in project:
Surrounding Sesame System:
*Upper Landing: 30 mm cladding(TBC) + 15 mm bedding
*Riser Wall: 30 mm cladding(TBC) + 15 mm bedding
*Lower Landing: 30 mm cladding(TBC) + 15 mm bedding

On Sesame System:
Riser Wall: 30 mm cladding(TBC) + 5 mm flexible adhesive
Platform Tread: 30 mm cladding(TBC) + 5 mm flexible adhesive
Service Hatches: 30 mm cladding(TBC) + 5 mm flexible adhesive

This drawing and the information it contains is the property of Sesame Access Systems LTD. and must not be copied or issued to any third party

Designed by	Checked by	Date	Project Name:	Revision
K. Porwol	S.J.Lyons	26/08/2020	0000.BritishLibraryEntranceHall	2
			Sesame System Layout	Sheet 5 / 6

Sesame ACCESS FOR ALL
Sesame ACCESS FOR ALL
Unit 1, Cumberland Works
Winterself Business Park
Surrey, KT14 7LF
Tel: +44 (0)1784 440088
Fax:+44 (0)870 7053252
Email:forall@sesameaccess.com
Web:www.sesameaccess.com