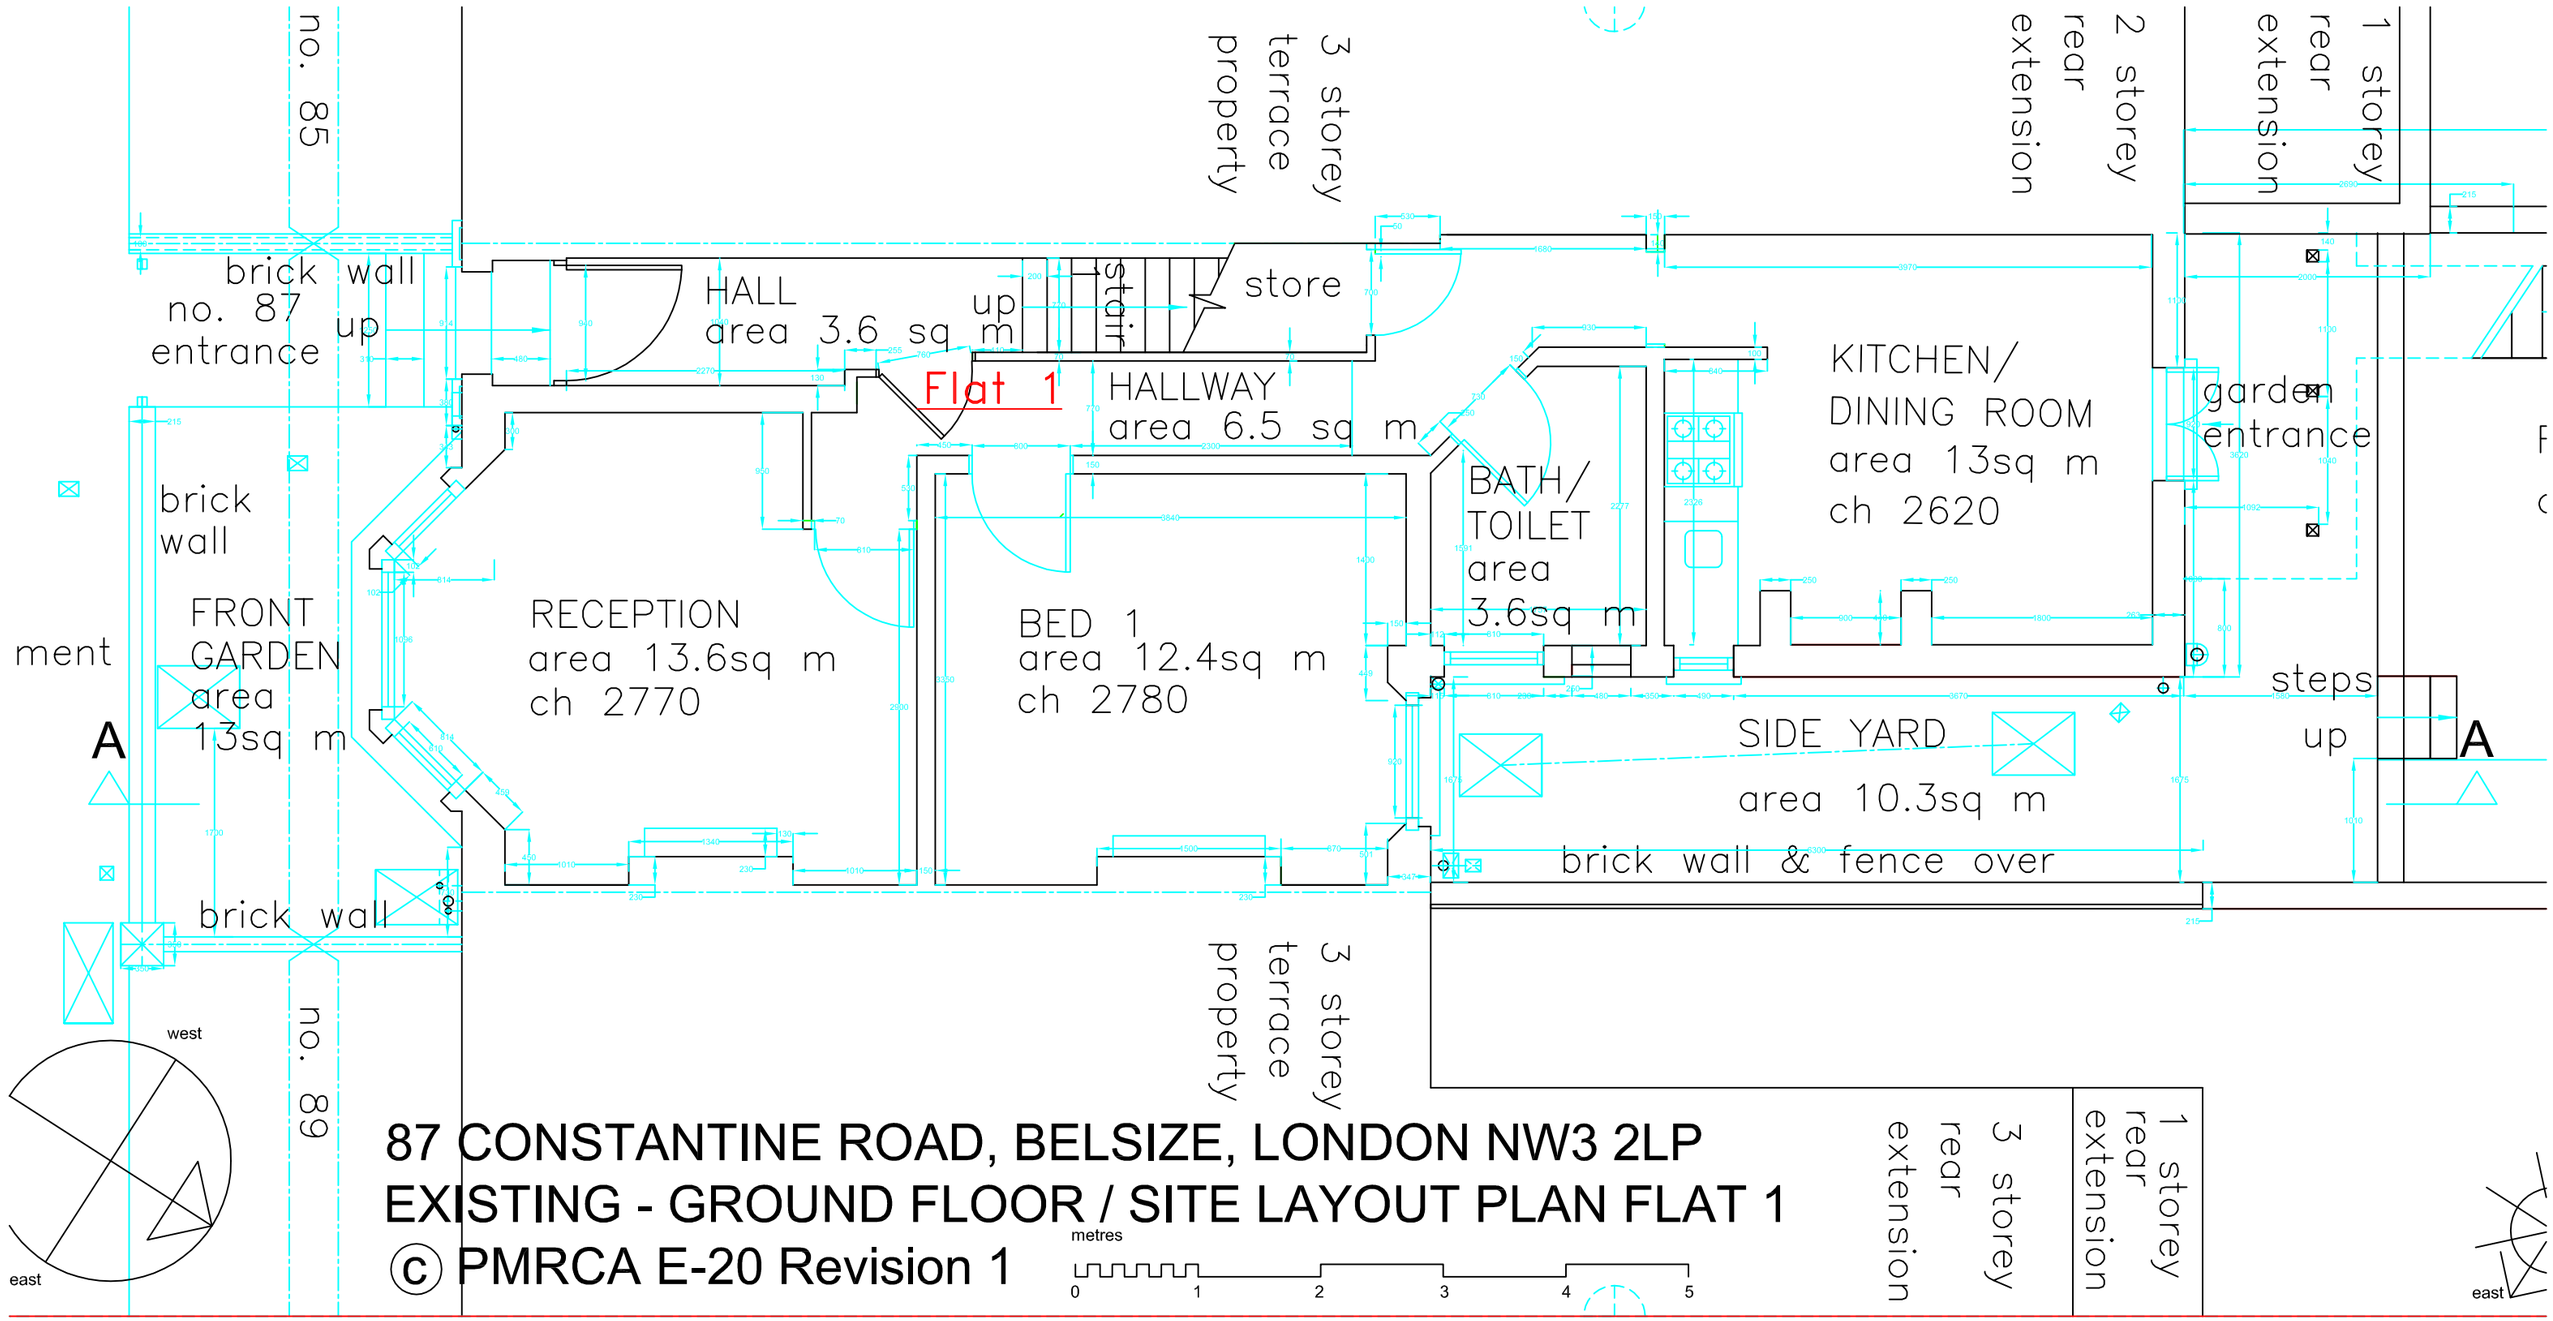

87 CONSTANTINE ROAD, BELSIZE, LONDON NW3 2LP
EXISTING - GROUND FLOOR / SITE LAYOUT PLAN FLAT 1

© PMRCA E-20 Revision 1