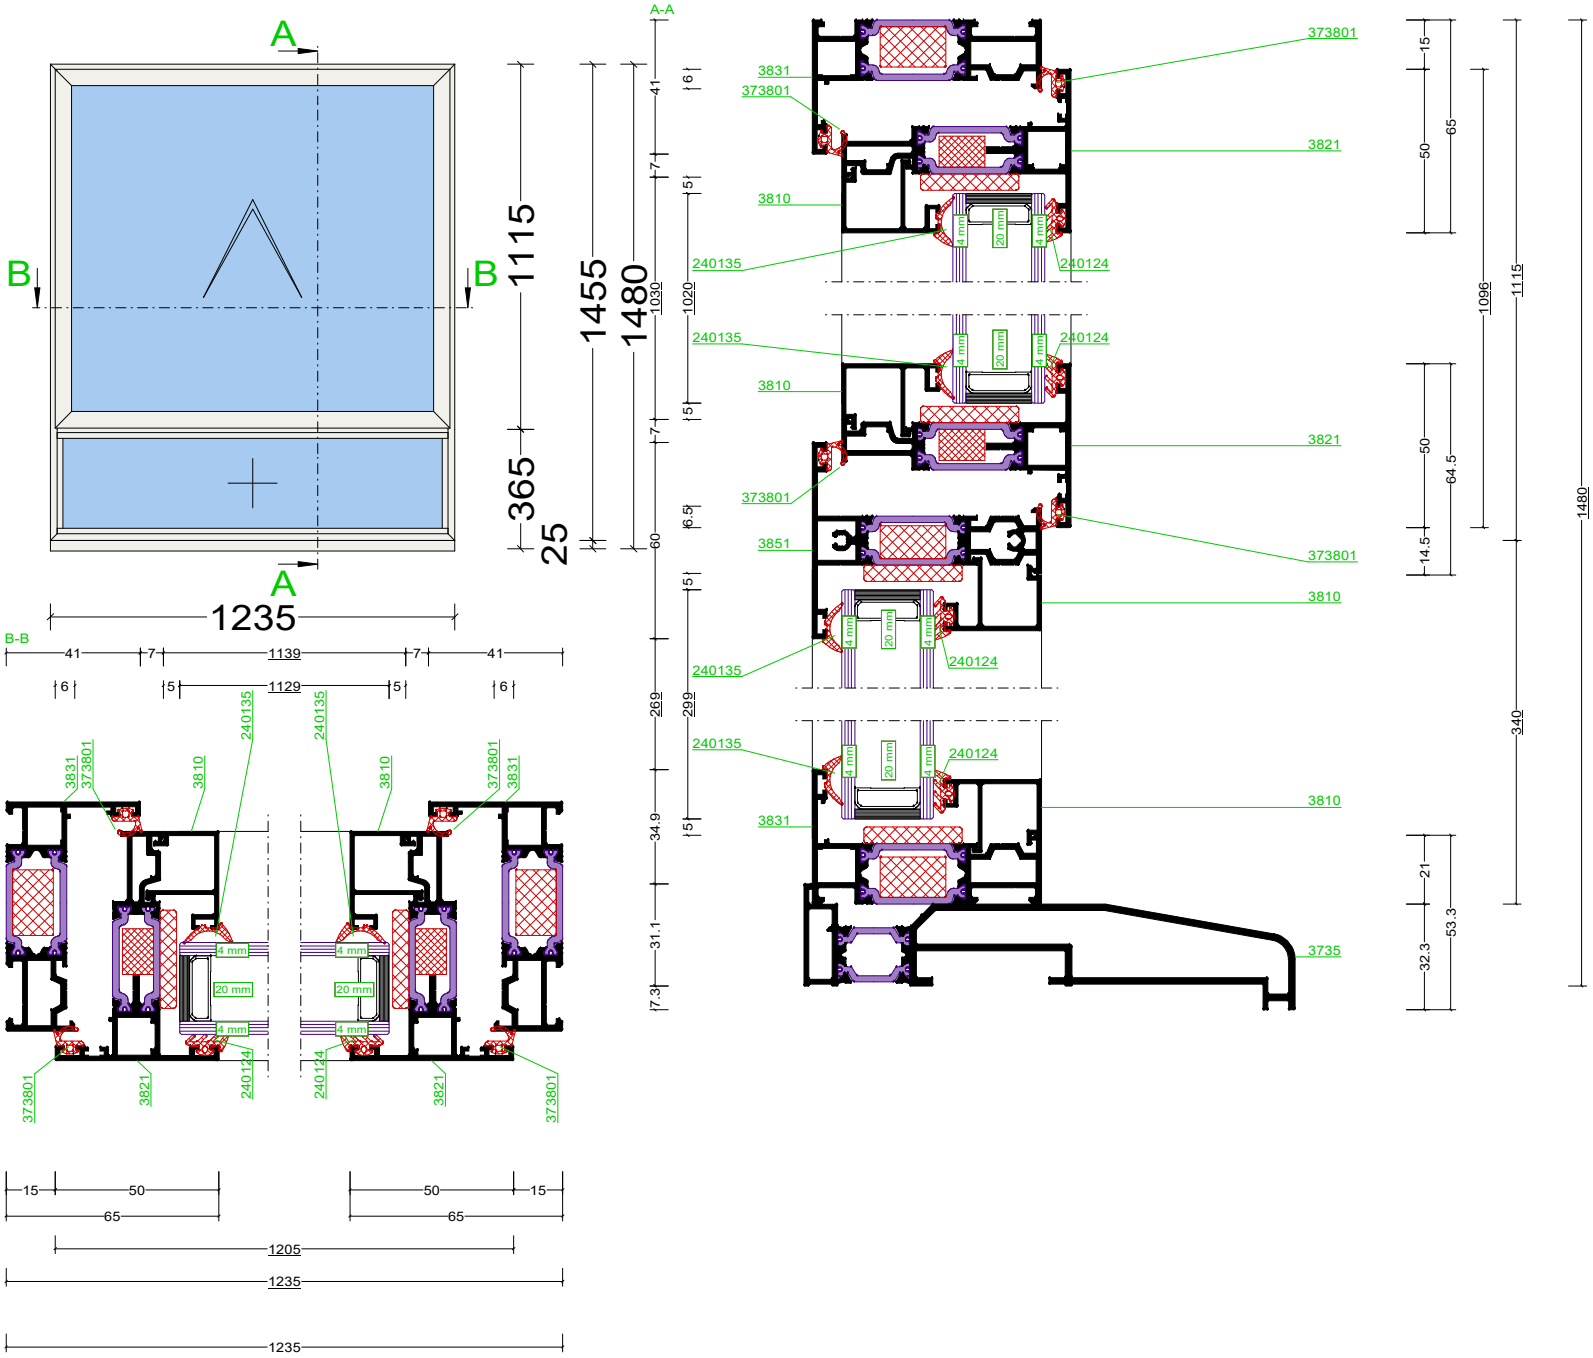Pos. Front beroom 3, Quantity: 1
Job: Bideau 22009
System: Cortizo CASEMENT Hi Standard Dry
Exterior View