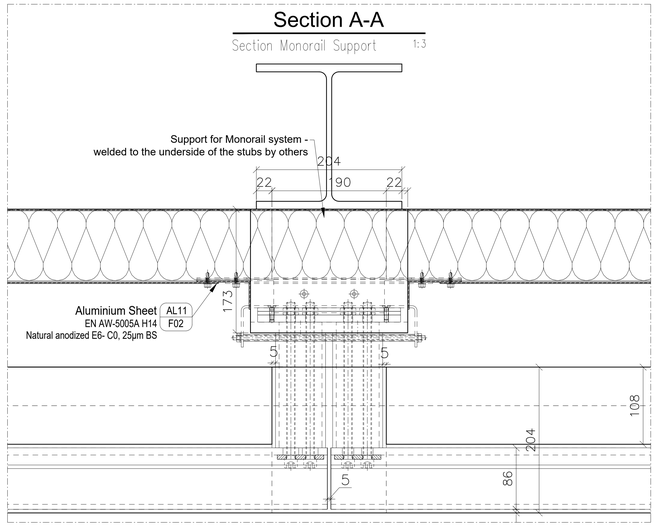

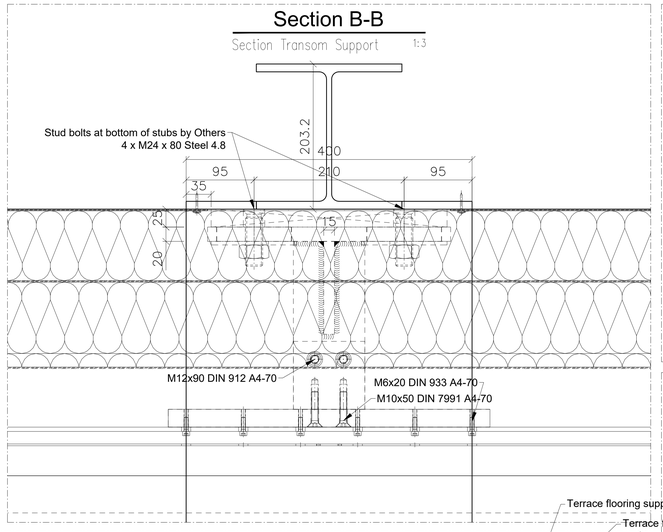

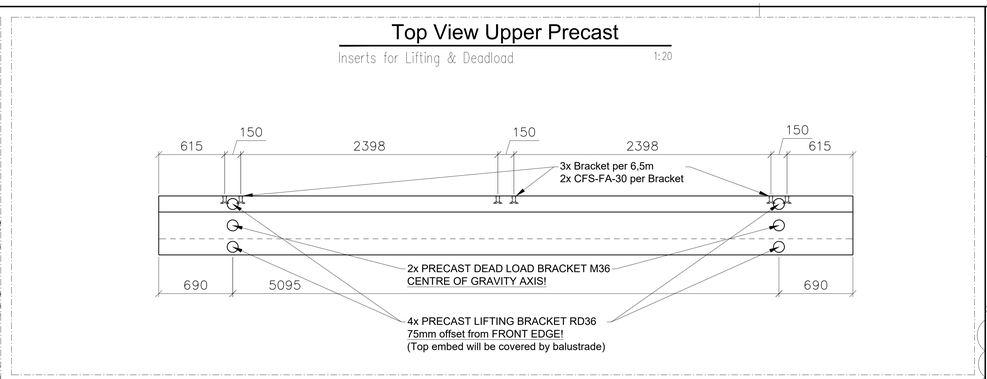

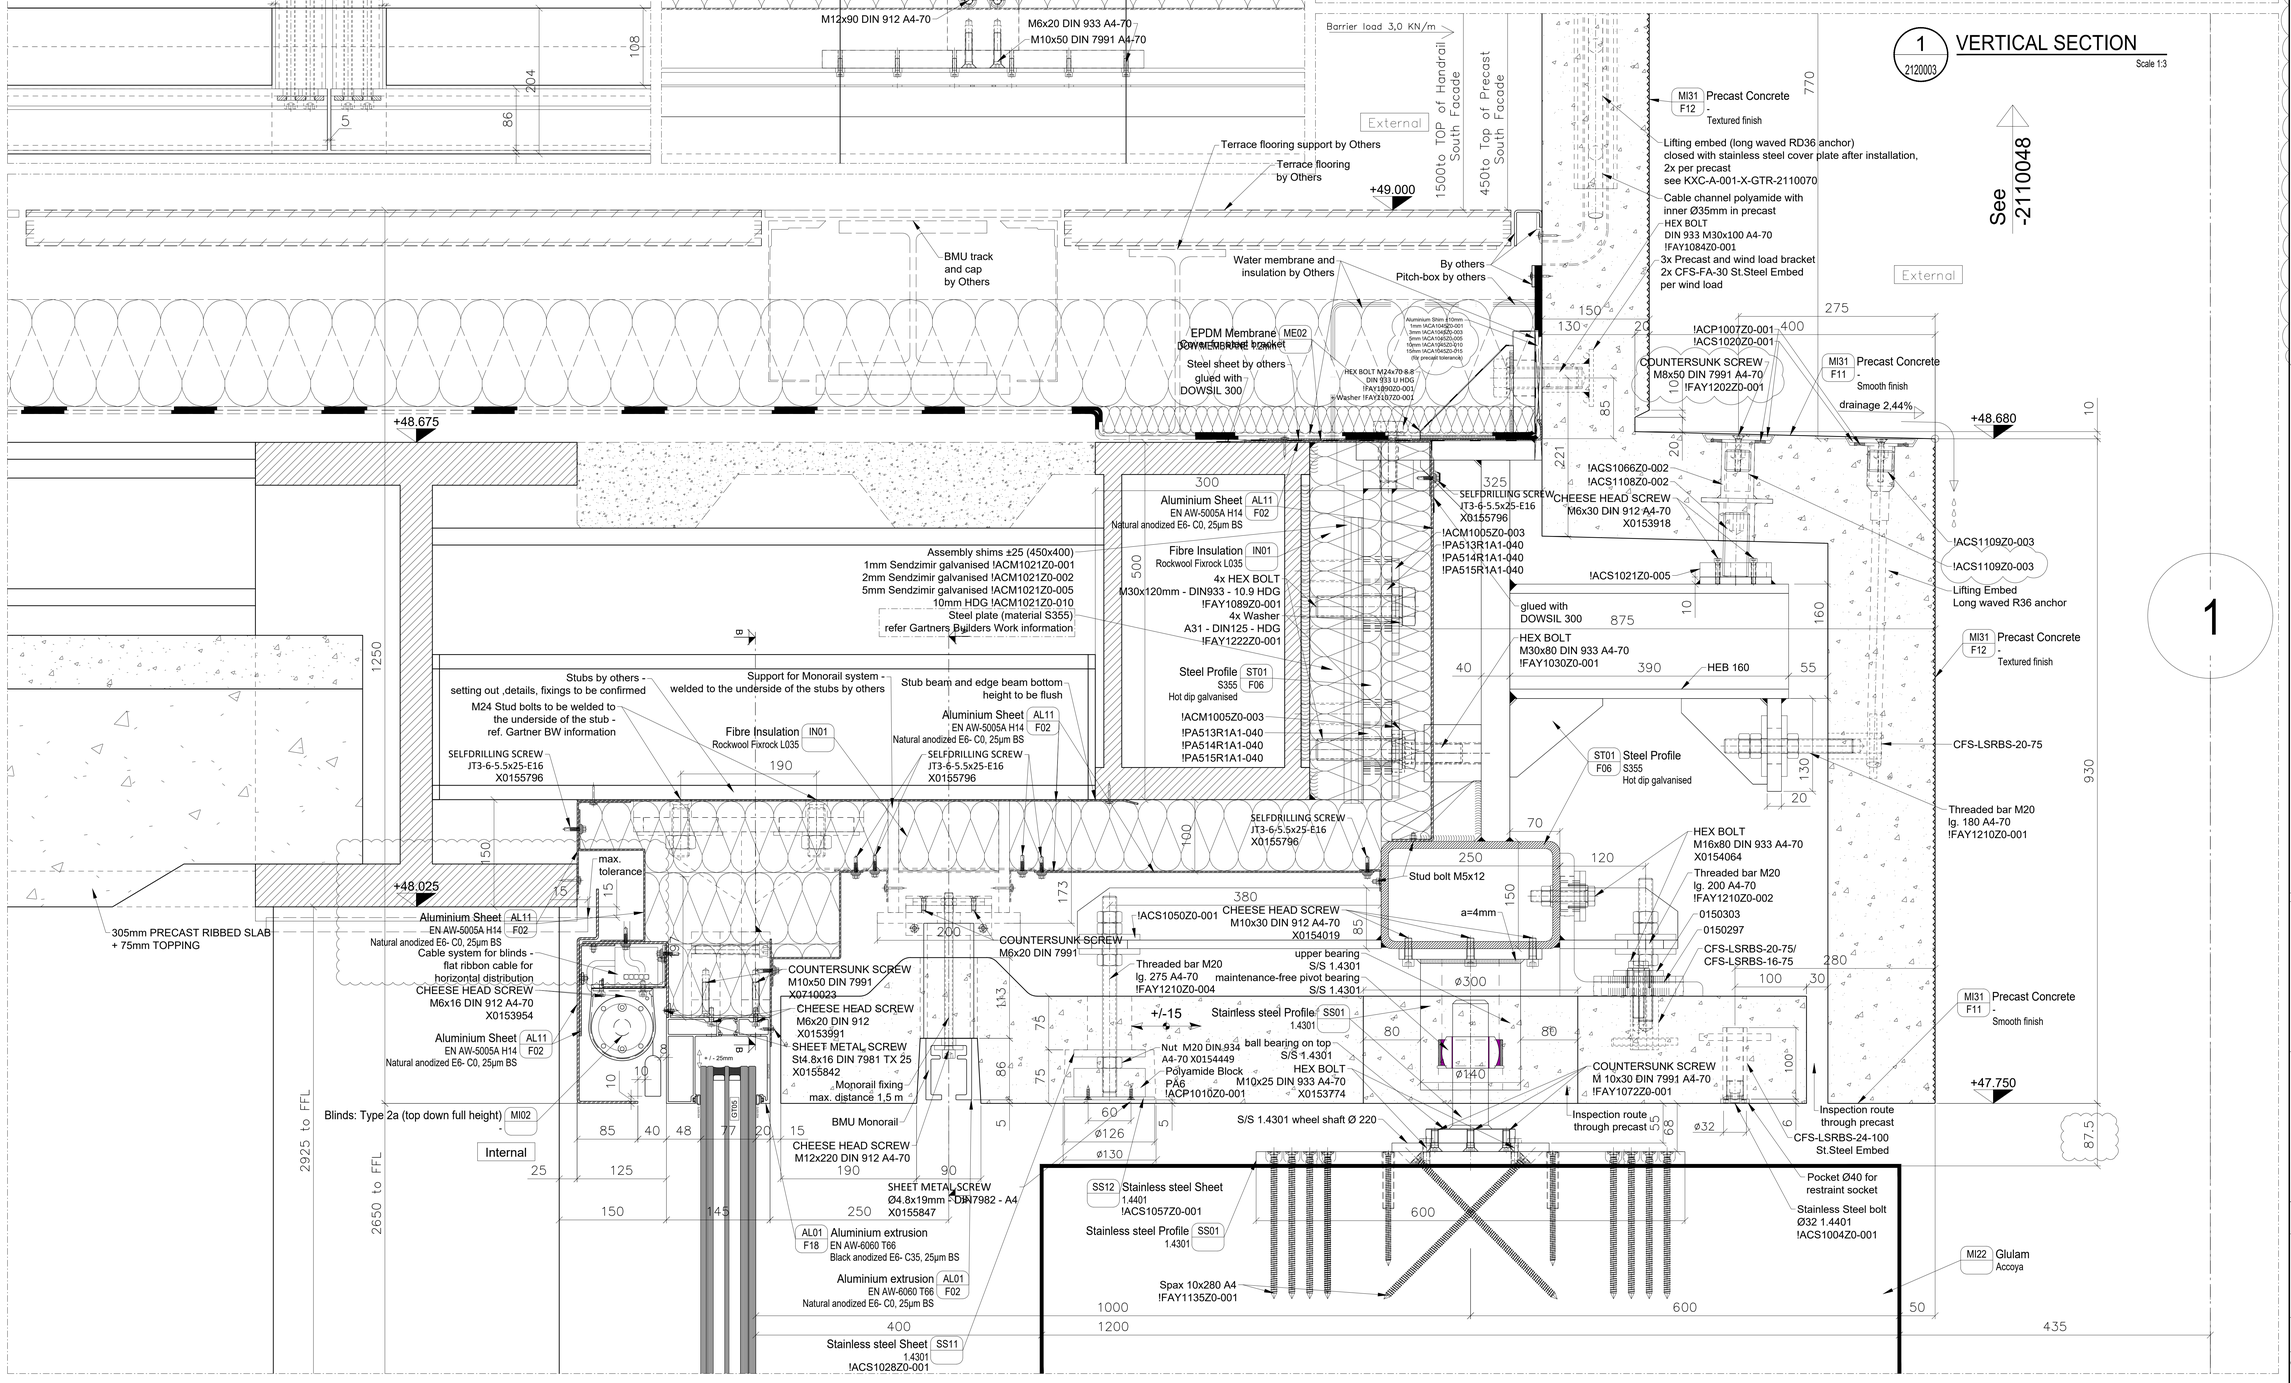

Google

UK-LON-KGX1

The Delivery Room
2nd Floor
2 Pancras Square
London, N1C 4AG

Proprietary Note:

The copyright of this drawing shall remain vested with Josef Gartner GmbH and only those parties who have received an irrevocable, loyalty-free, non-exclusive licence from Josef Gartner GmbH shall have the right to reproduce this drawing and the contents of the same for any purpose relating to the Contract Works for which it was prepared.

Josef Gartner general notes:

- Penetrations through membrane closed by sealing tape
- Penetrations through profiles and sheets closed by silicone sealing
- Glulam Larch:
  - glue:
    - -- Face: Prefere 4546 (Melamine)
    - -- Block: Prefere 4094 (PRF)
    - -- Finger-joints: Loctite HB S039 Purbond
  - surface: Induline LW-732 WF
- Glulam Accoya:
  - glue:
    - -- Face: Prefere 4040 (PRF)
    - -- Block: Prefere 4094 (PRF)
    - -- Finger-joints: Loctite HB S039 Purbond
  - surface: no coating
- Codes see on material & finish list KXC-A-001-X-GTR-3250-RP30002
- For glazing system see KXC-A-001-X-GTR-3250-2110025
- For precast windload bracket see KXC-A-001-X-GTR-3250-2110005
- For windload and deadload brackets position see KXC-A-001-X-GTR-3250-2110003
- Lamellas of timber mullion and sacrificial board shown only indicative

Grills shown only indicative

REVISION	DESCRIPTION	DRAWN	CHECKED	DATE
C01	ARCH COMMENTS	LONG	Lerch	18/05/20
C02	ARCH COMMENTS	LONG	Lerch	28/11/20
C03	GENERAL REVISED	LONG	Lerch	17/01/19
C04	ADAPTION OF STEEL STUBS, CHANGE OF SUBSTRUCTURE	KJG	Lerch	08/06/19
C05	REVISION	KJG	Lerch	21/10/19
P01	REVISION	FR	Lerch	22/05/18
P02	FIRST ISSUE	FR	Lerch	20/10/17

GARTNER
Josef Gartner GmbH
Gartnerstrasse 20
D-89423 Gundelfingen
Tel +49(0)9073-84-0
Fax +49(0)9073-84-2100
FERMATAZILIRA GROUP

Status: FOR CONSTRUCTION

Title: South Facade Type 1.2 Vertical Section Top Detail

Date: 20/10/17
Project No.: 212I91077
Scale: 1:3
Size: A0
Drawn: FR
Checked: Lerch

Drawing No.: KXC-A-001-X-GTR-3250-2120003
Rev.: C05