58BW/BD ALUMINIUM REPLACEMENT WINDOW SYSTEM
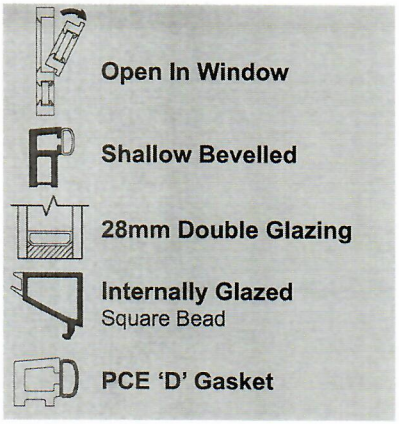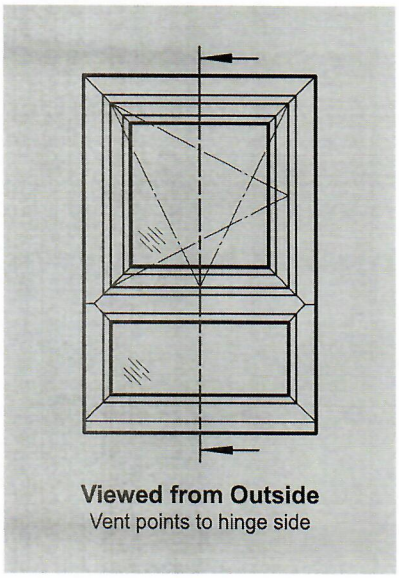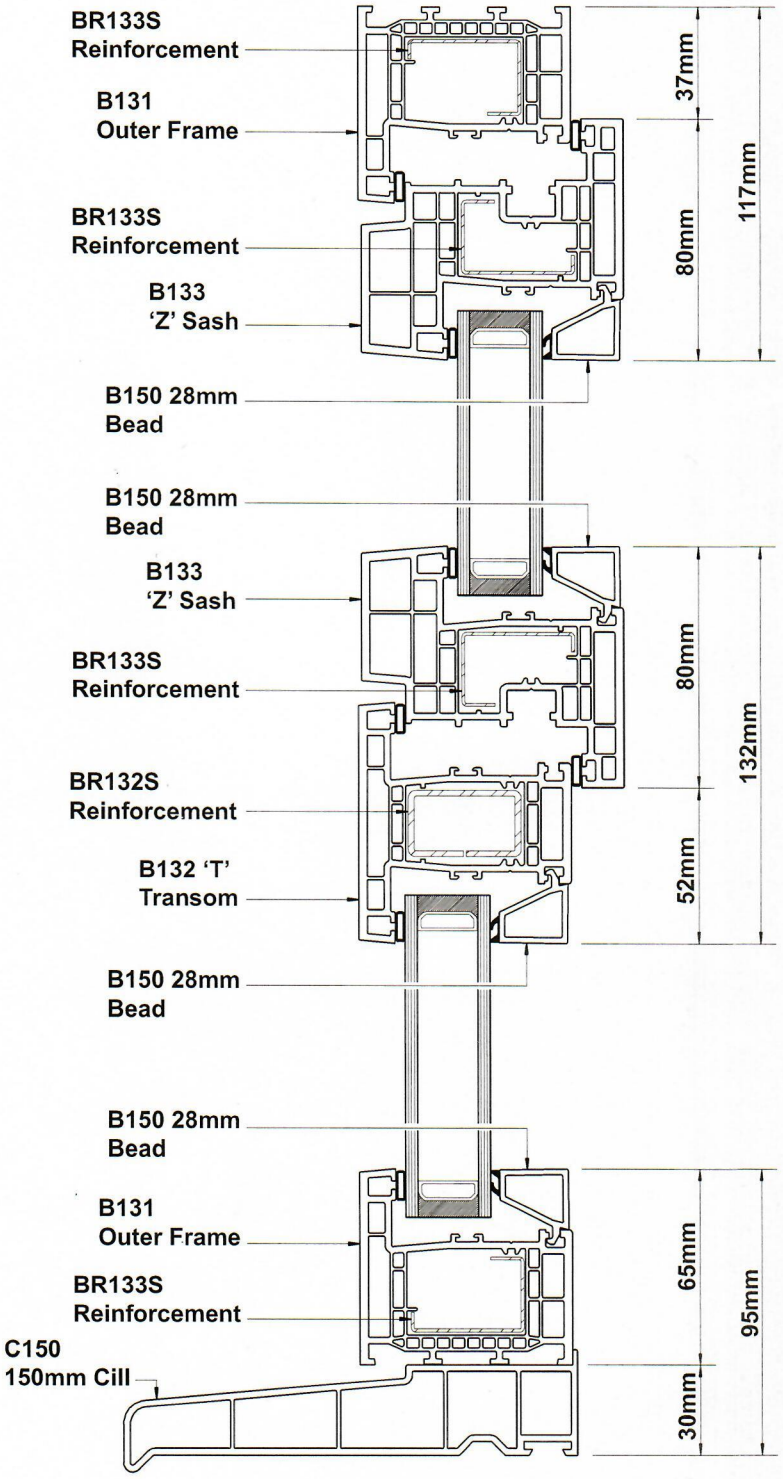
CATEGORY	DESCRIPTION	STYLE
PRODUCT	ASSEMBLIES