3- Metalwork
RAL 7048
Sample MARF 1113

2- Accoya timber panel
Rubio woodcreat monocoat n.2
Sample MARF 1114

4- Sisteron Grey Brick
Black light mortar 5mm recess joint
Sample MARF 1115
Sample MARF 1100

8- Wicona Curtain Walling System
Wicona RAL 7048 30% gloss finish
Sample MARF 1131

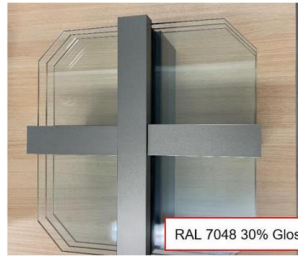

8- Wicona Curtain Walling System
Wicona RAL 7048 30% gloss finish
Sample MARF 1003

7- Double Glazed Unit
GL-W-01
Sample MARF 1040

6- Triple Glazed Unit
GL-W-40
Sample MARF 1041

8- Wicona Side Hung Window
Wicona RAL 7048 30% gloss finish
Sample MARF 1002
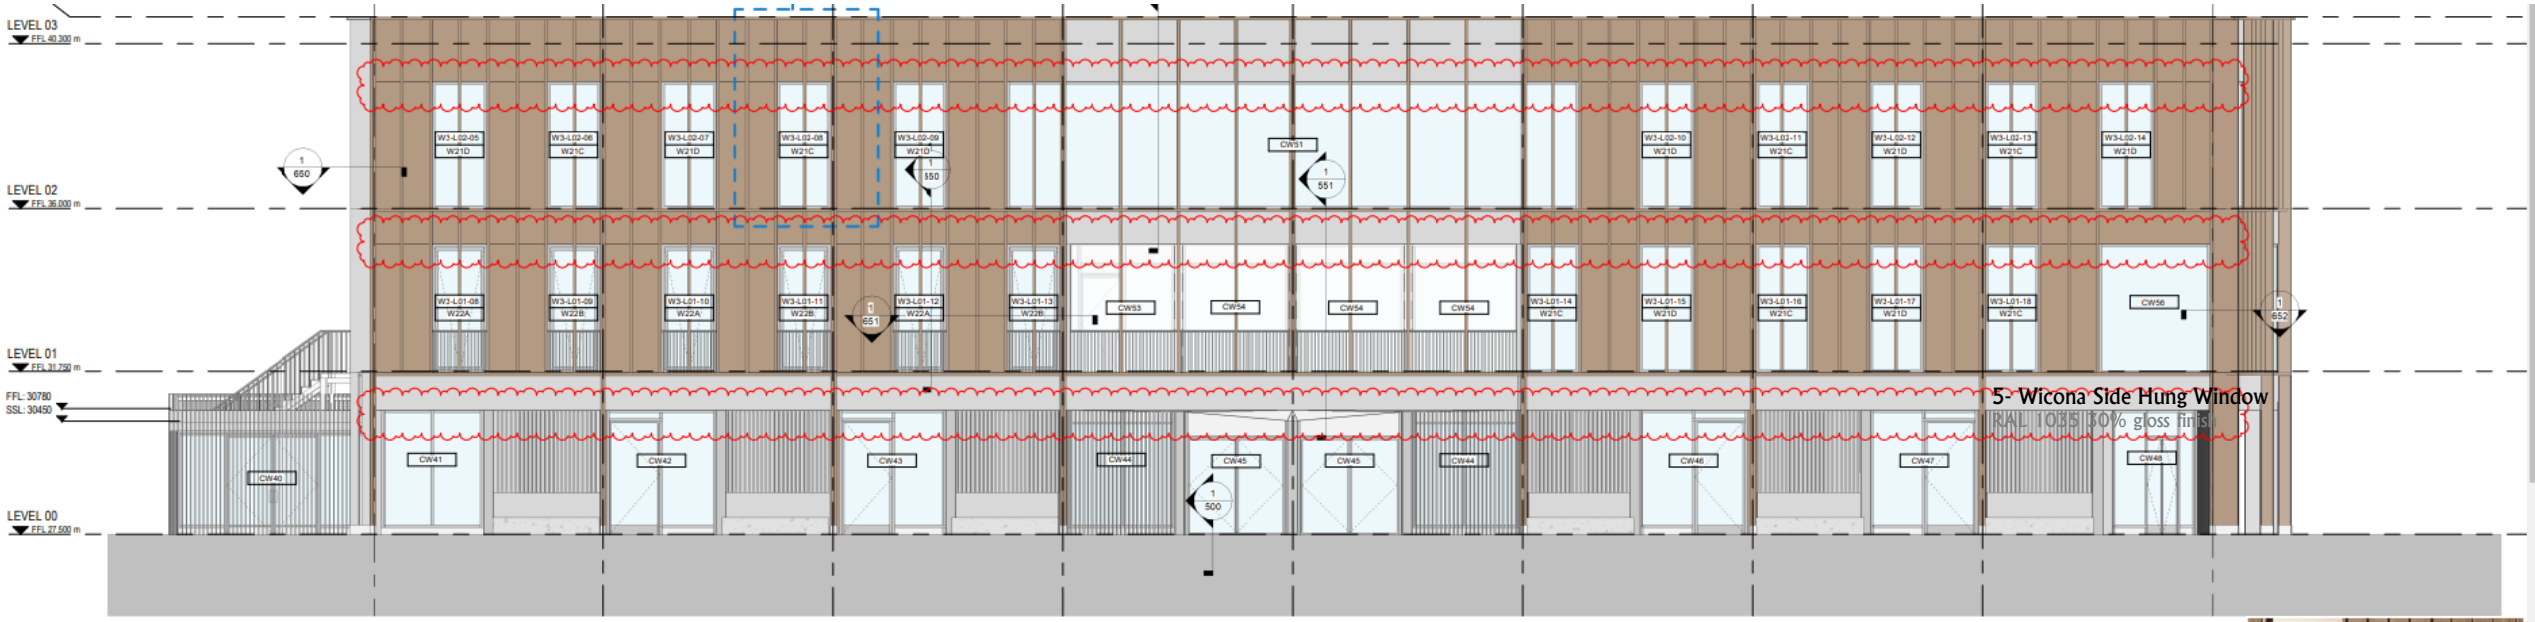
1-W3 Visual Mock Up
Sample MARF 1119