OUTSIDE VIEW

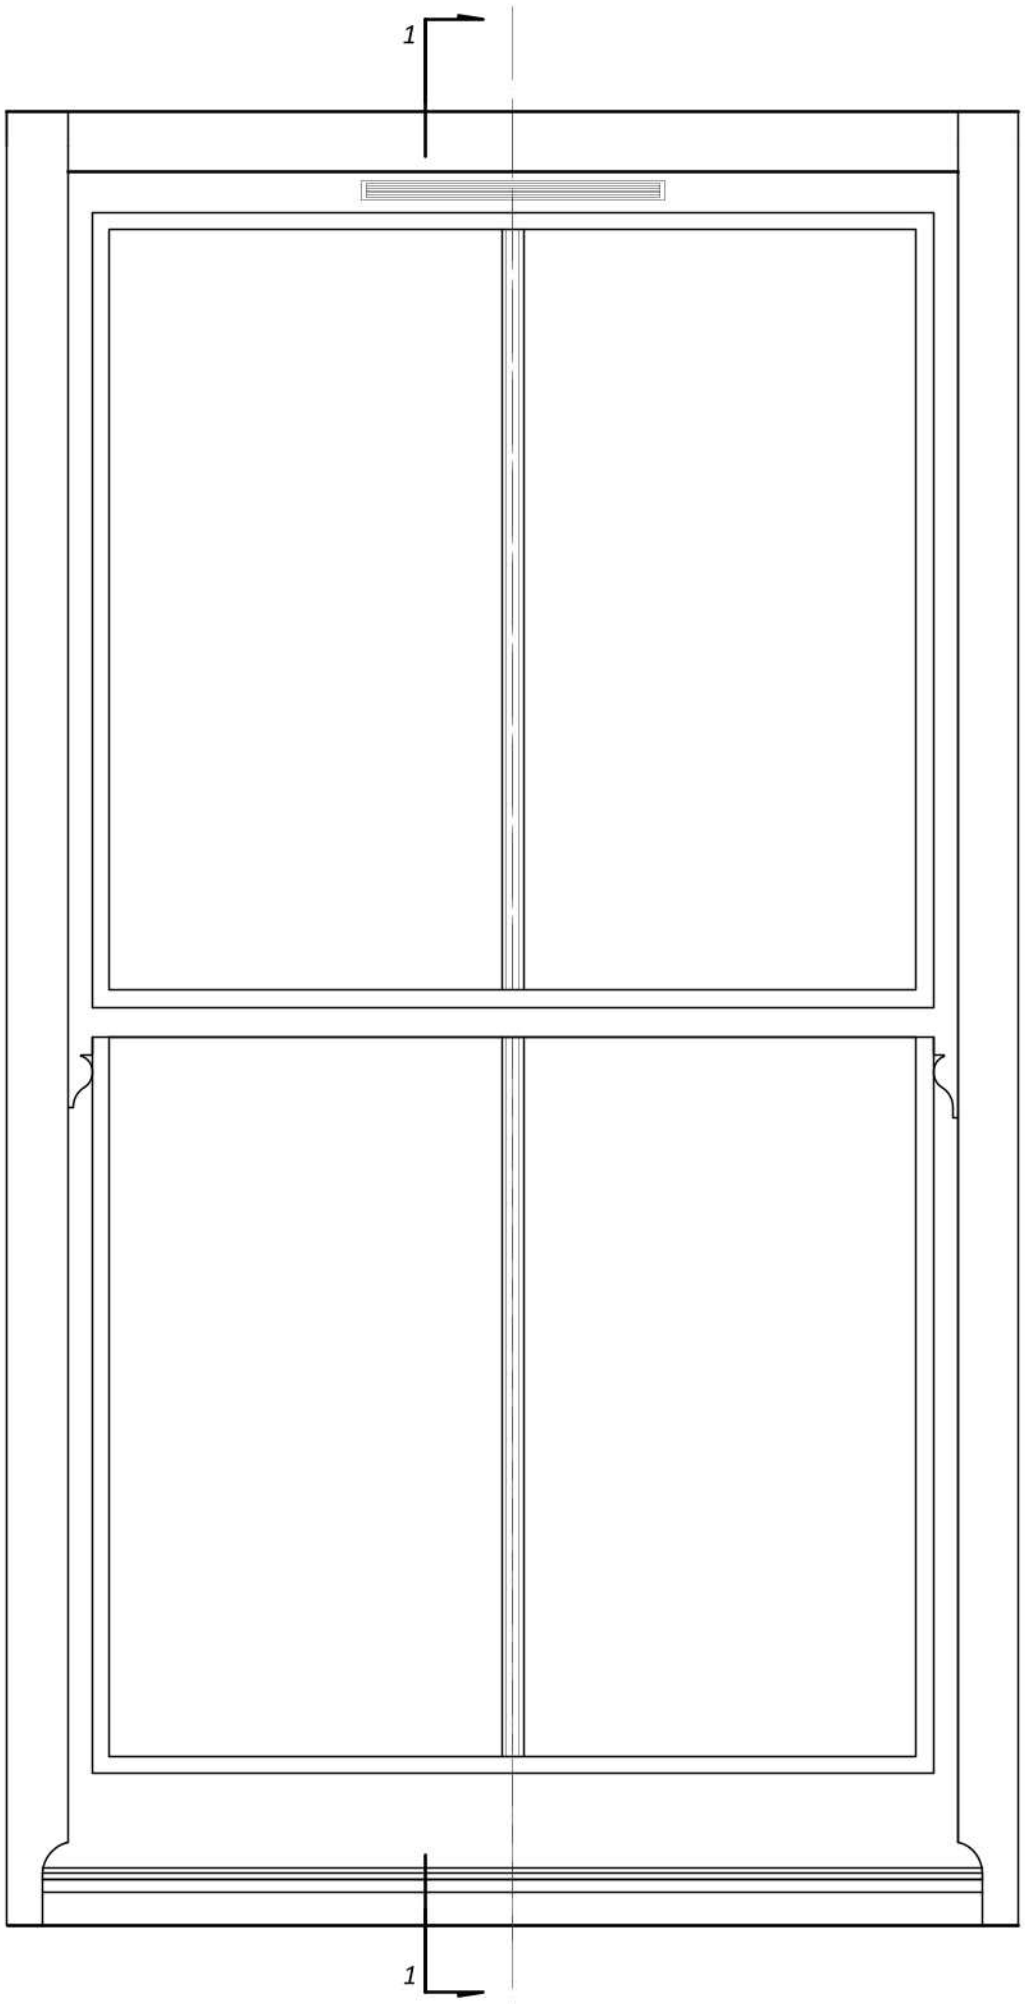

SECTION 1-1
12 MM DGU

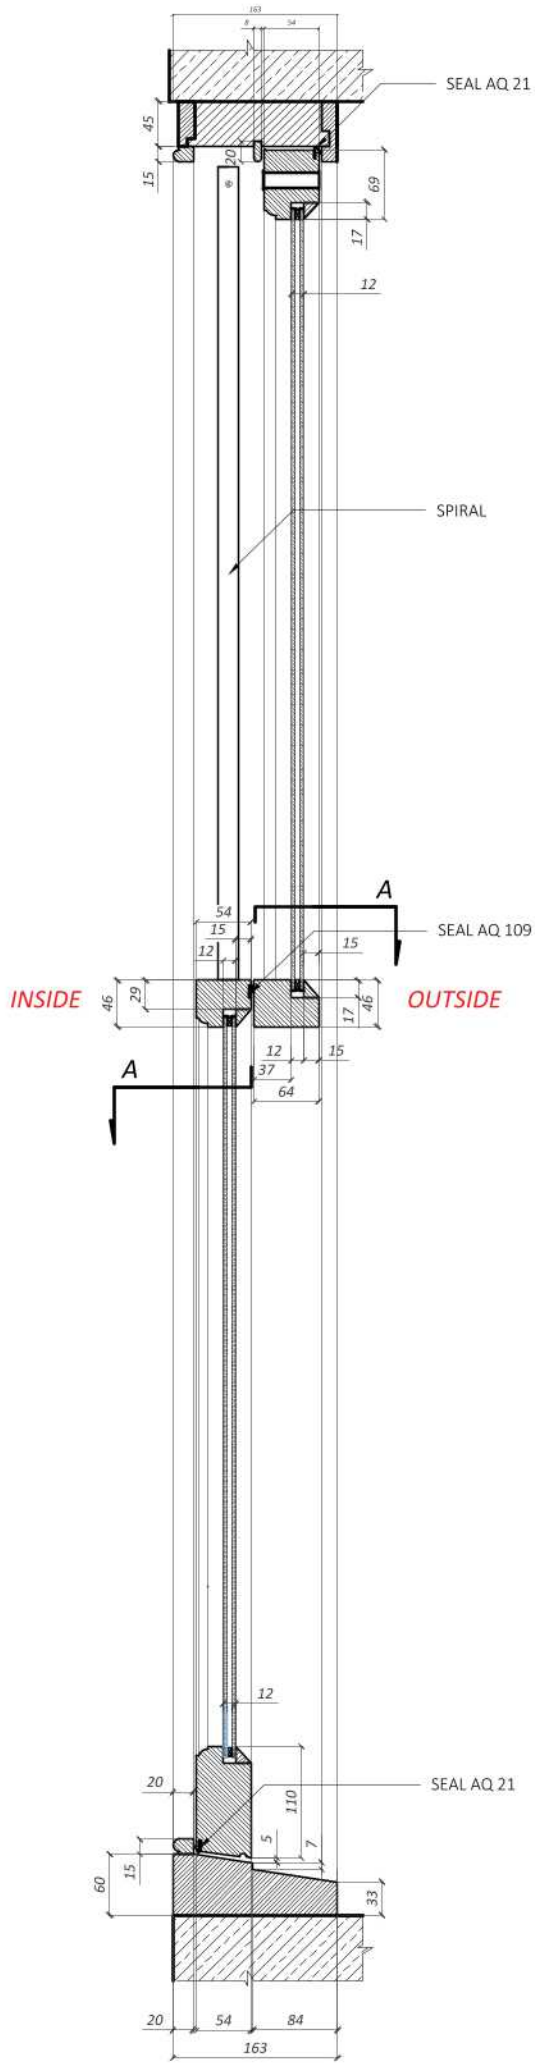

PLAN B-B
12 MM DGU

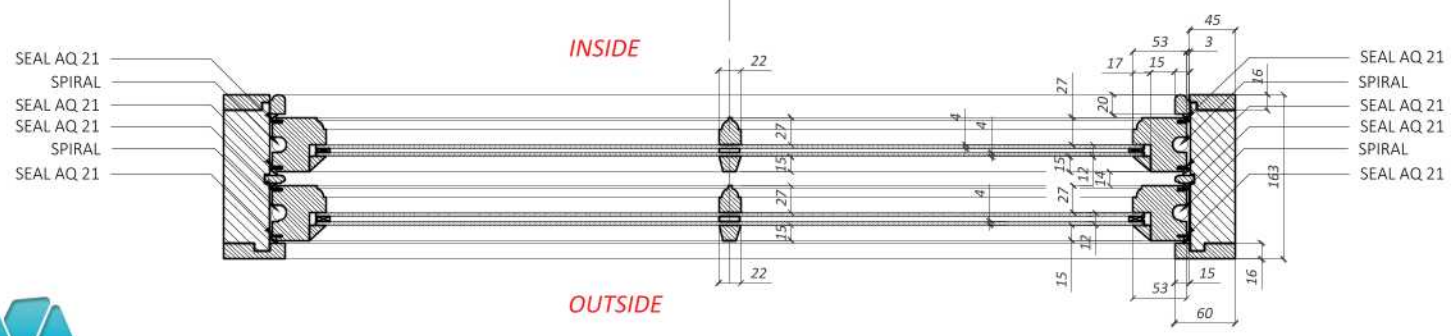

MASHER BROTHERS LTD

Project	TYPICAL SPIRAL BALANCE SASH SLIMLITE WINDOW